Street: TEABERRY ROAD 7710.TIF

X-Street: WESTFALL LANE

OFFICIAL USE ONLY

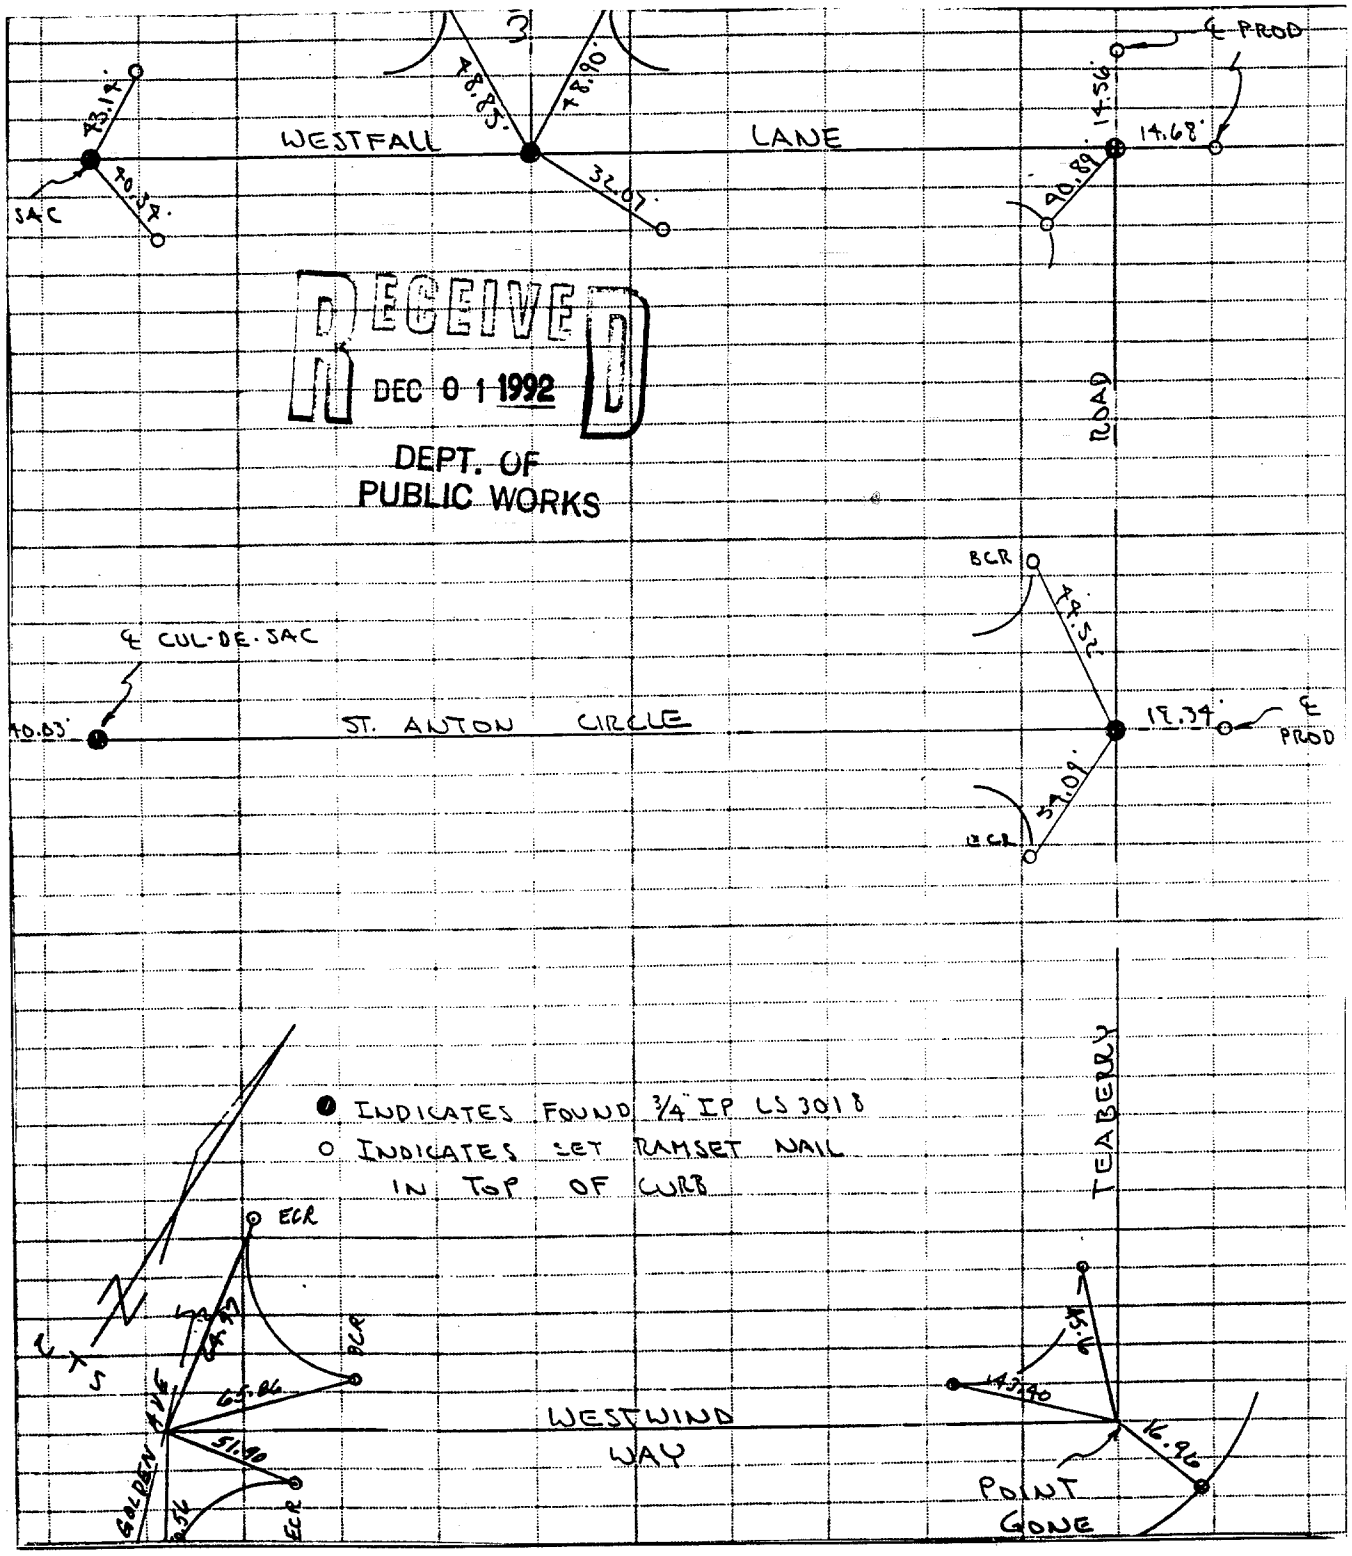

RECEIVED
DEC 01 1992
DEPT. OF PUBLIC WORKS

× FD. Ramset Nail on T/C
■ FD. "C" Nail on T/C
● FD. LD. & TK. on T/C
○ Set LD. & TK. on T/C

Scale:	**OFFICIAL TIE PLAT** **CITY OF RIVERSIDE**	TRACT 9057-2
Date: 7/16/81		
Drawn by:	*These ties are for the purpose of perpetuating the found monumentation. No claim is made as to the relationship of the points or lines shown hereon to true boundary locations.*	Sheet 1 of 1
W.O.:		
F.B.: 80-5112/90		File No.: