STREET BOLTON AVE X-STREET CALIFORNIA AVE

OFFICE USE ONLY

772.TIF

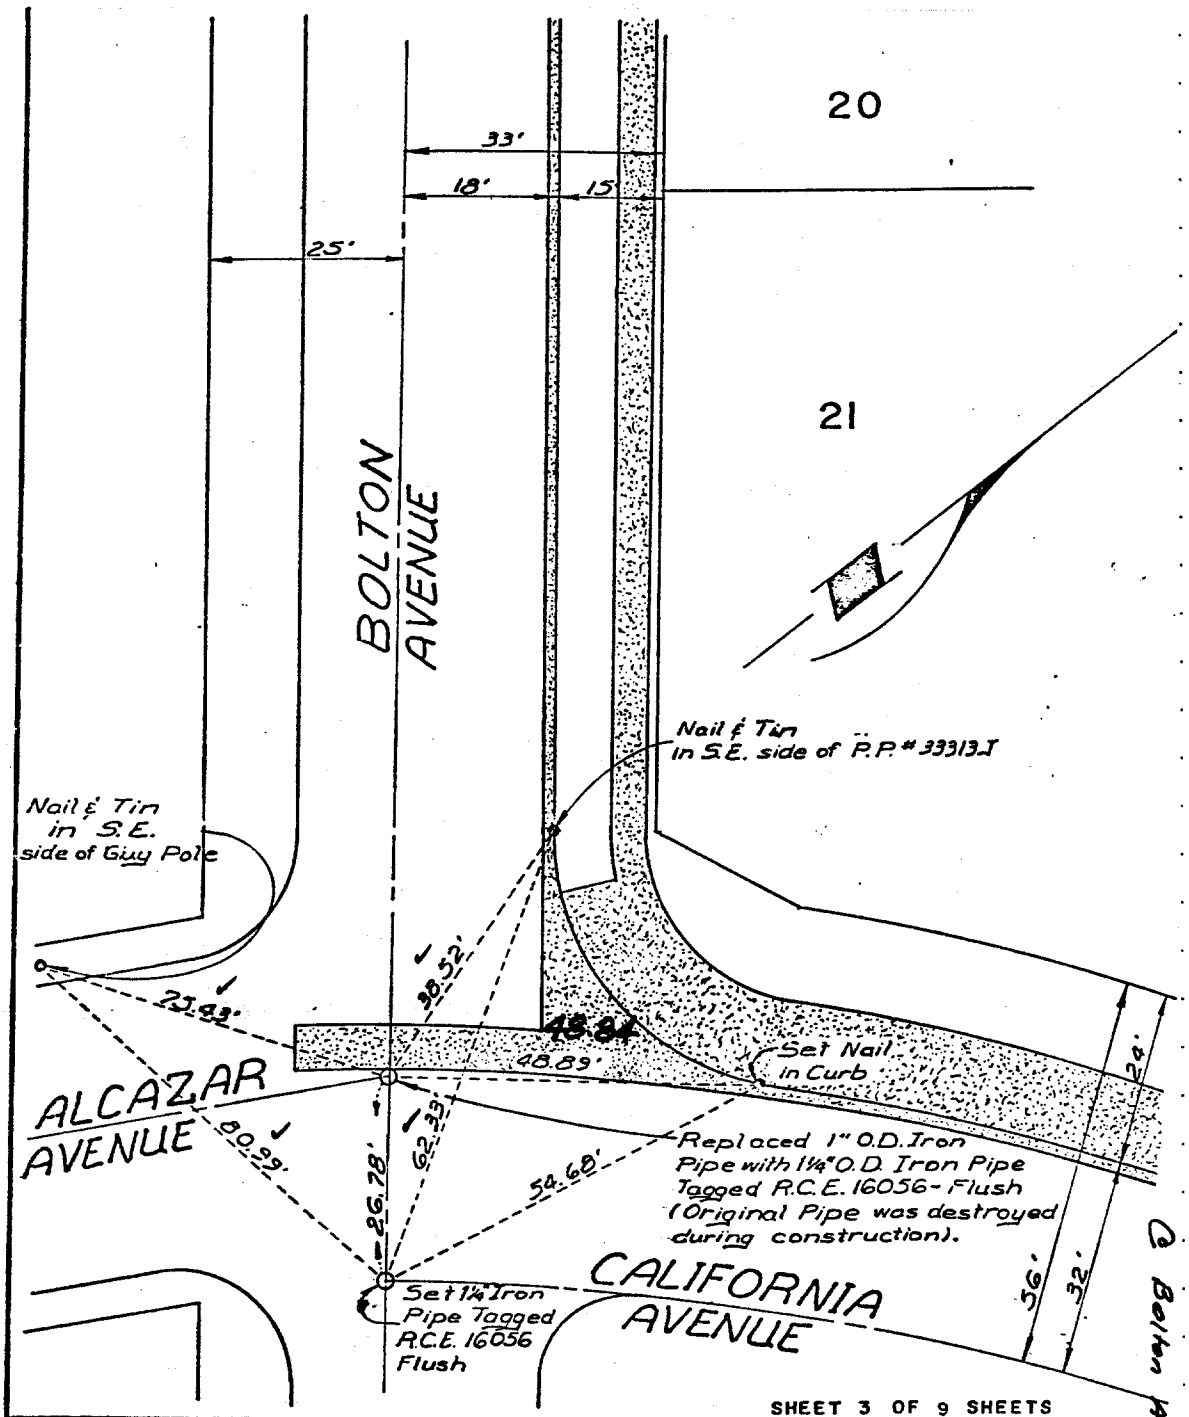

SHEET 3 OF 9 SHEETS

L A WAINSCOTT & ASSOCIATES
CIVIL ENGINEERS
GRAND TERRACE, CALIFORNIA
(714) 824-1775

CITY OF RIVERSIDE

TRACT NO. 8492

X FD. Ramset Nail on T/C
■ FD. "C" Nail on T/C
● FD. LD. & TK. on T/C
○ SET LD. & TK. On T/C

SCALE:	OFFICIAL TIE PLAT CITY OF RIVERSIDE	SHEET
DATE:		
DR. BY:	*These ties are for the purpose of perpetuating the found monumentation. No claim is made as to the relationship of the points or lines shown hereon to true boundary locations.*	OF SHEETS
W.O.:		FILE NO.:
F.B.:		

772.TIF