Street: 7750 T/F THRUSH DRIVE X-Street: LA SIERRA AVE

OFFICIAL USE ONLY

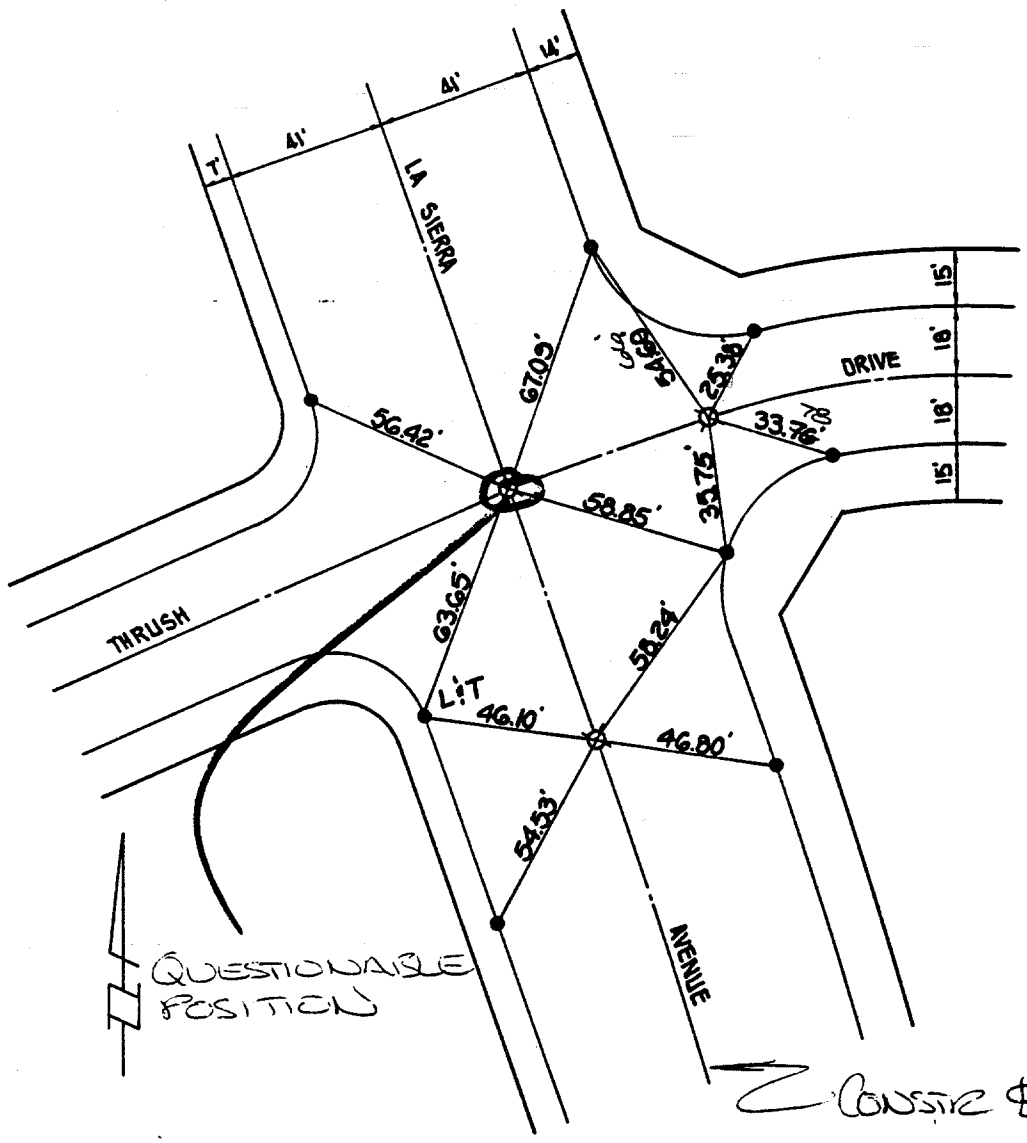

THRUSH DRIVE @ LA SIERRA

⊠ SET 1" I.P. WITH PLASTIC PLUG STAMPED R.C.E. 13116, FLUSH.
● SET DRIVE PIN IN TOP OF CURB, UNLESS OTHERWISE NOTED.

G.V.W. ASSOCIATES, INC. WALNUT, CALIFORNIA	**MONUMENT TIES** FOR TRACT 19718-1 M13	SHEET NO. 3 OF 10 DATE 5-21-85 SCALE 1"=40'

× FD. Ramset Nail on T/C
■ FD. "C" Nail on T/C
● FD. LD. & TK. on T/C
○ Set LD. & TK. on T/C

Scale:	**OFFICIAL TIE PLAT** **CITY OF RIVERSIDE**	
Date:		
Drawn by:	*These ties are for the purpose of perpetuating the found monumentation. No claim is made as to the relationship of the points or lines shown hereon to true boundary locations.*	Sheet 1 of 1
W.O.:		File No.:
F.B.:		