Street: TIGRIS WAY
776S. T/F

X-Street: MADERA WAY

OFFICIAL USE ONLY

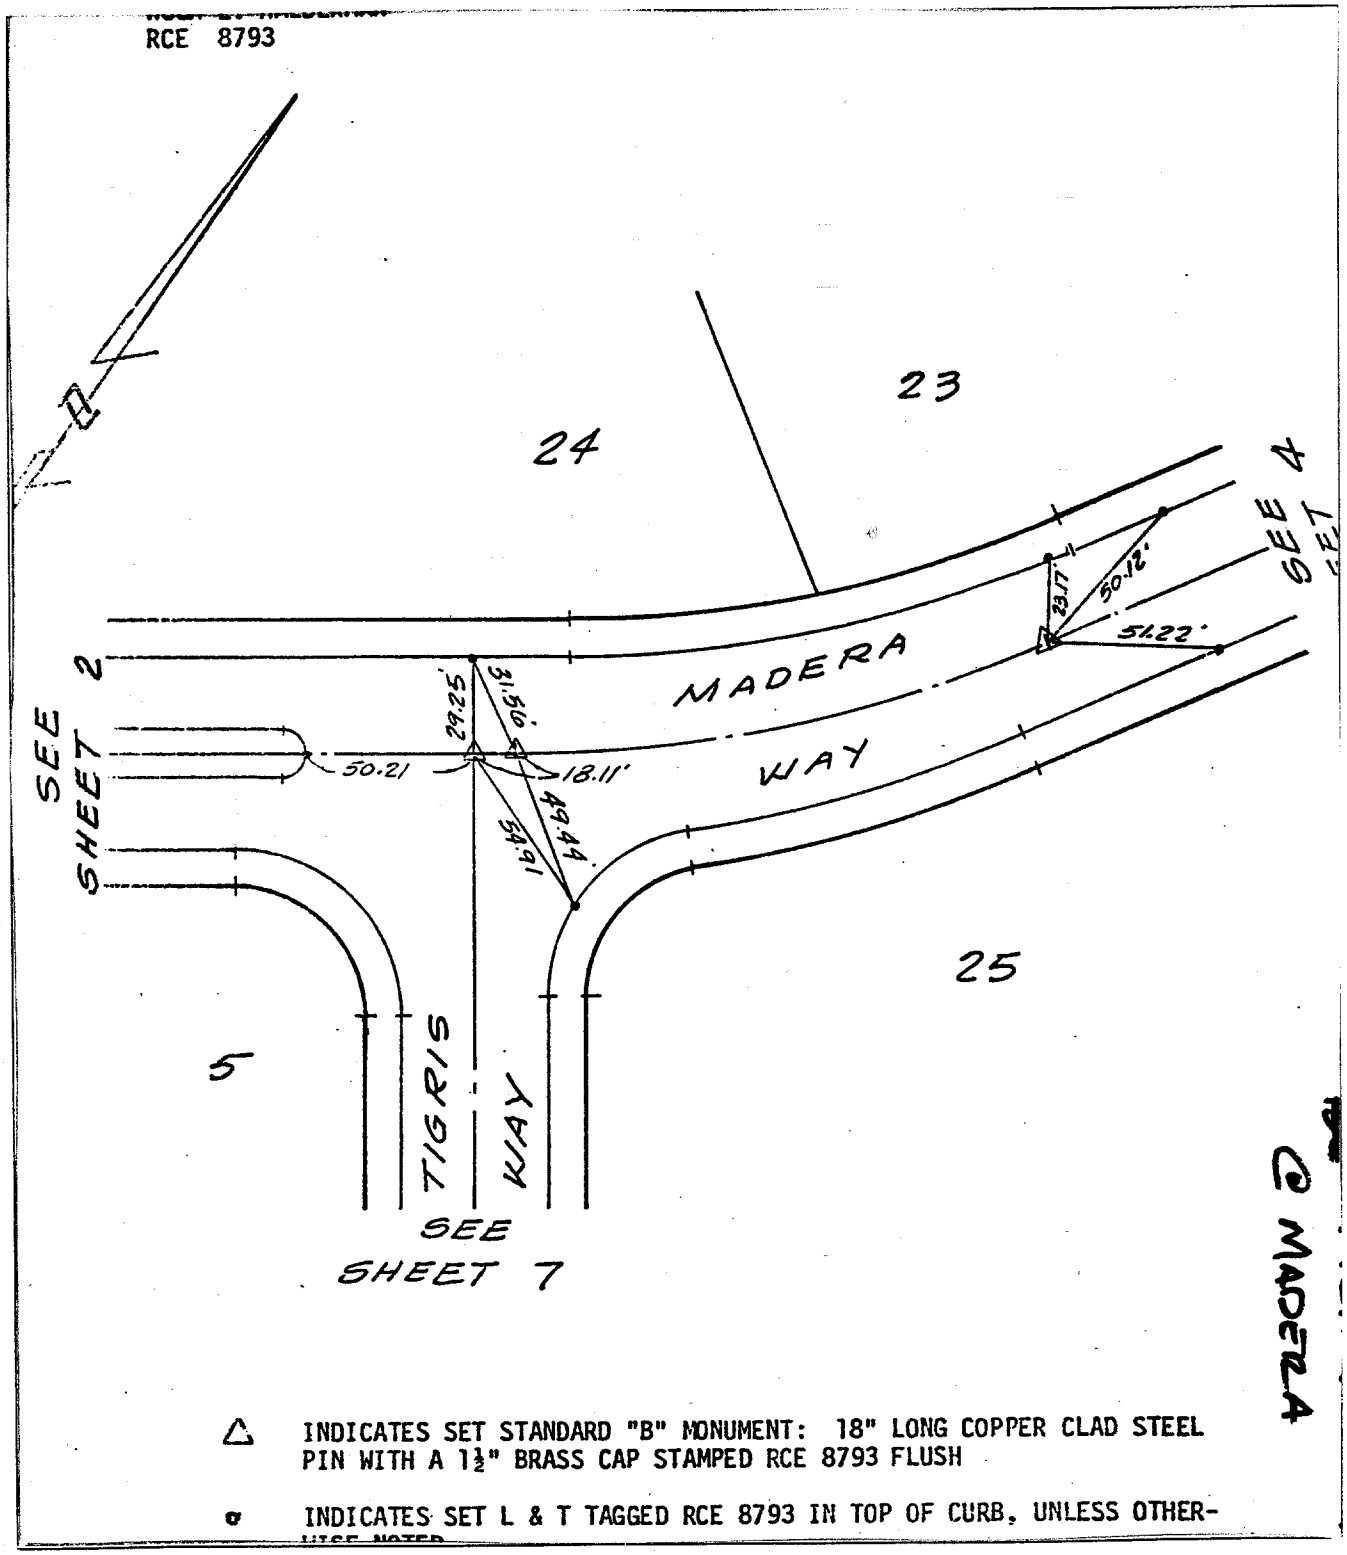

△ INDICATES SET STANDARD "B" MONUMENT: 18" LONG COPPER CLAD STEEL PIN WITH A 1½" BRASS CAP STAMPED RCE 8793 FLUSH

o INDICATES SET L & T TAGGED RCE 8793 IN TOP OF CURB, UNLESS OTHERWISE NOTED

× FD. Ramset Nail on T/C
■ FD. "C" Nail on T/C
● FD. LD. & TK. on T/C
○ Set LD. & TK. on T/C

Scale:	**OFFICIAL TIE PLAT** **CITY OF RIVERSIDE**	
Date: AUG · 1981		
Drawn by:	*These ties are for the purpose of perpetuating the found monumentation. No claim is made as to the relationship of the points or lines shown hereon to true boundary locations.*	
W.O.:		Sheet 3 of 7
F.B.:		File No.: