Street: TORONTO ROAD 7796.T/F

X-Street: COPENHAGEN ROAD

OFFICIAL USE ONLY

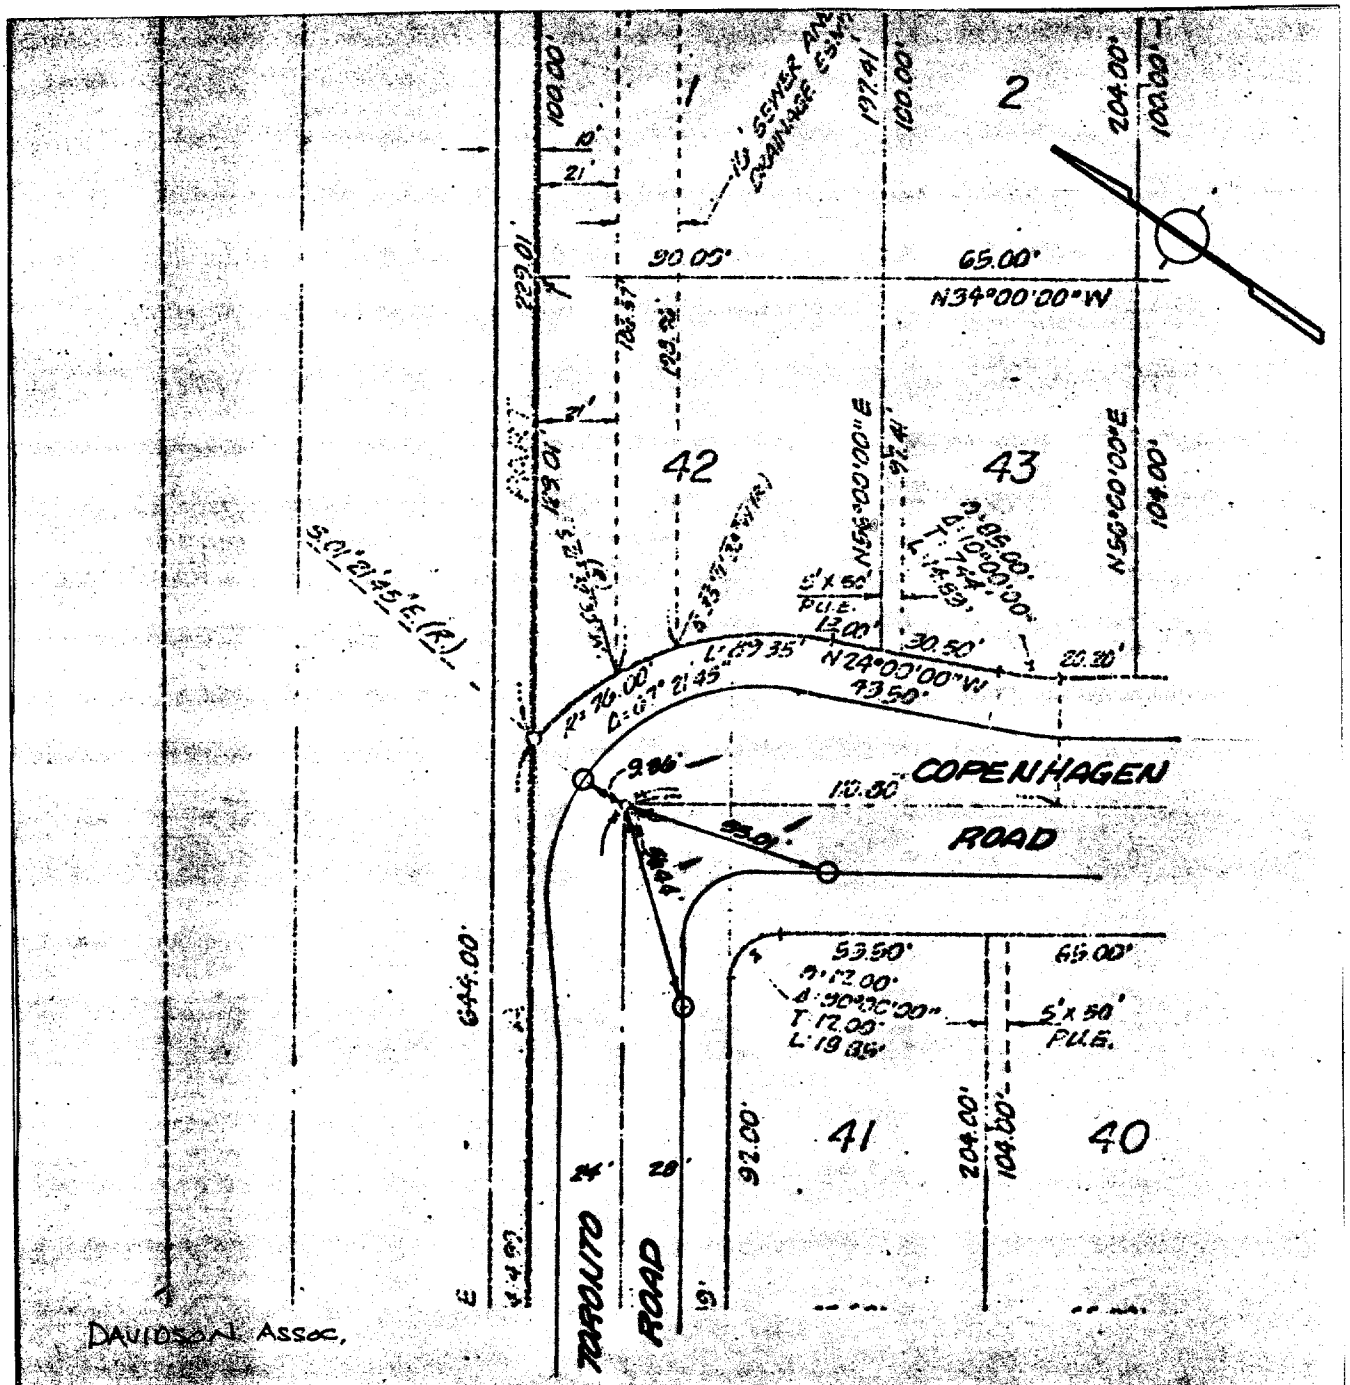

- Indicates Riverside County Standard No. 903 Type "B" Monument (1½" Brass Cap Stamped R.C.E 862).
- Indicates Riverside County Standard No. 902 Type "A" Monument (1¼" Iron Pipe Tagged R.C.E. 862).
- Indicates Set Nail & Tagged R.C.E. 862 In Curb.
- Indicates Set Nail In Curb.

× FD. Ramset Nail on T/C

■ FD. "C" Nail on T/C

● FD. LD. & TK. on T/C

○ Set LD. & TK. on T/C

Scale: 1"=50'	**OFFICIAL TIE PLAT**	TRACT 7675-1
Date: SEPT. 1977	**CITY OF RIVERSIDE**	
Drawn by:	*These ties are for the purpose of perpetuating the found monumentation. No claim is made as to the relationship of the points or lines shown hereon to true boundary locations.*	
W.O.:		Sheet 6 of 6
F.B.:		File No.: