SURVEY OF TR 23407 FINAL MONS DATE 6-11-92 J.O. 86-32

PARTY NO. AND MEMBERS R. DIOR, J. PEREZ F.B. 1018 PAGE 157

M.S. NOTES CALC'D BY: CALC'S CHECKED BY: MAP NO.: WEATHER

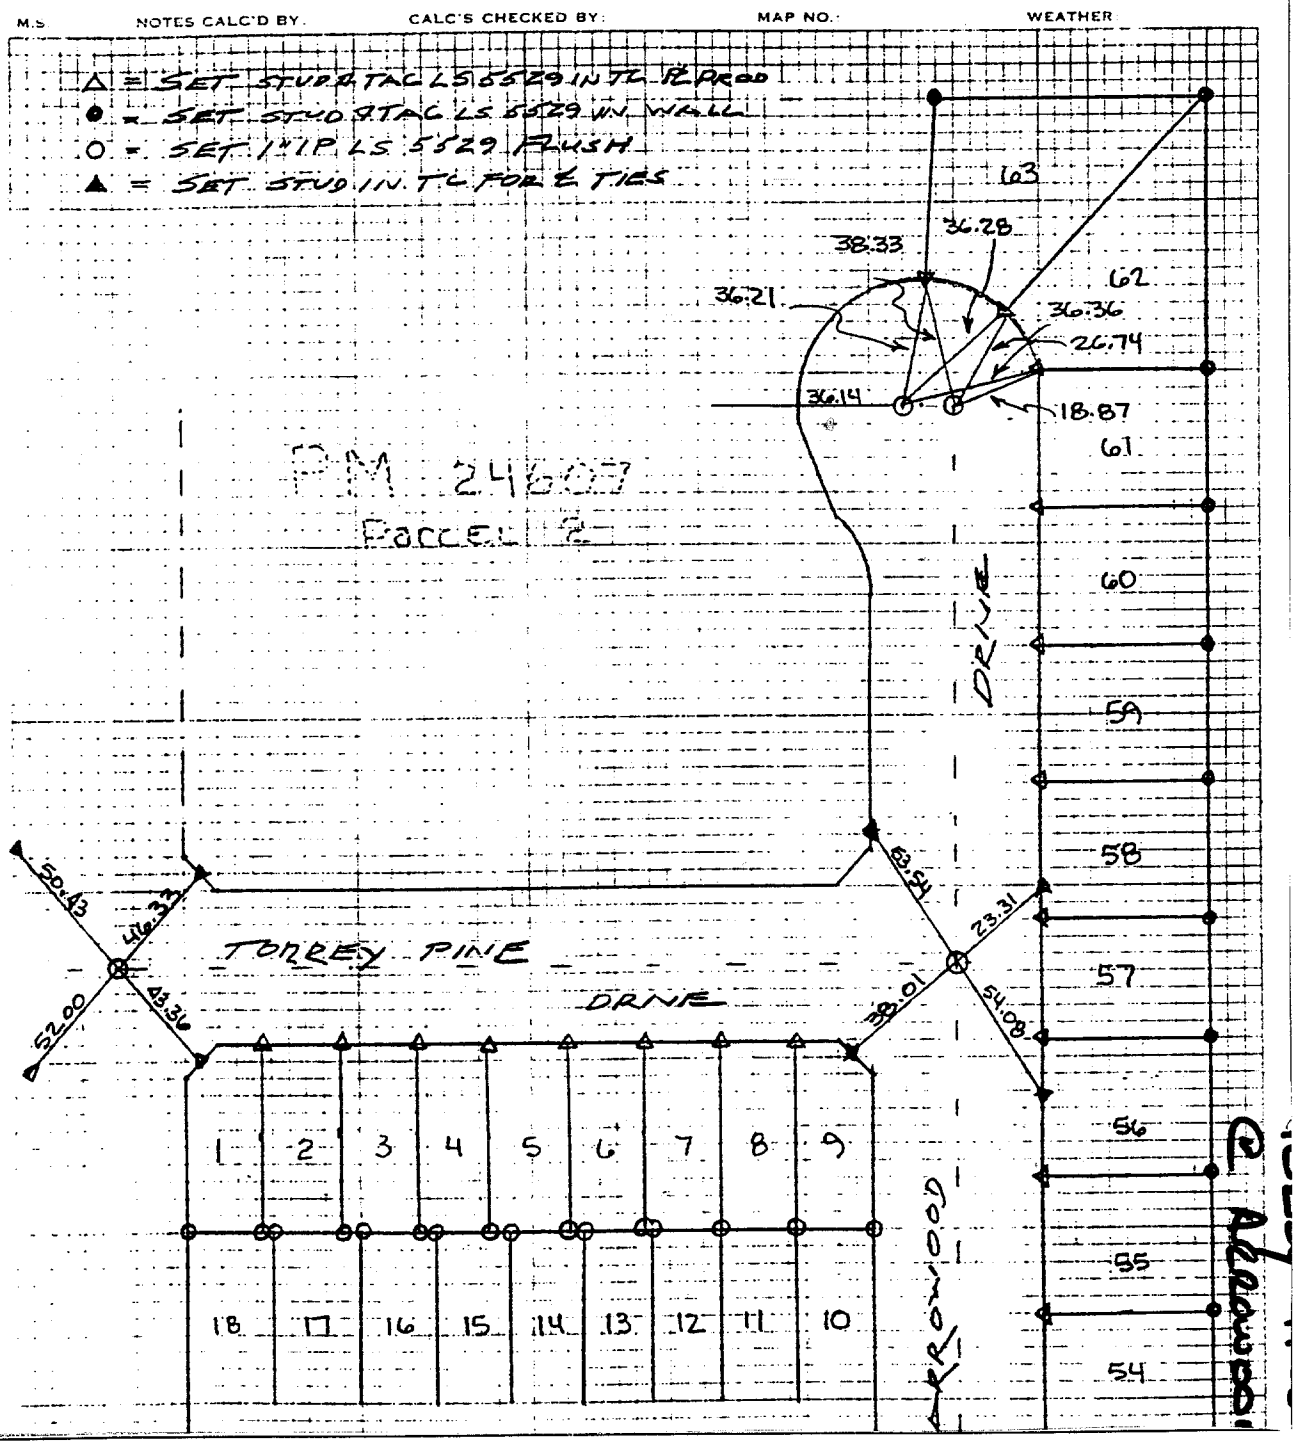

Street: TORREY PINES DRIVE 7799.TIF

X-Street: ARROWOOD DRIVE

OFFICIAL USE ONLY

× FD. Ramset Nail on T/C

■ FD. "C" Nail on T/C

● FD. LD. & TK. on T/C

○ Set LD. & TK. on T/C

Scale:	**OFFICIAL TIE PLAT** **CITY OF RIVERSIDE**	TRACT 23407
Date:		
Drawn by:	*These ties are for the purpose of perpetuating the found monumentation. No claim is made as to the relationship of the points or lines shown hereon to true boundary locations.*	Sheet 1 of 1
W.O.:		
F.B.: 1018 P.157		File No.: