Street: TREE HAVEN DRIVE 7858.TIF

X-Street: AUTUMN DRIVE & FOREST DALE DR.

OFFICIAL USE ONLY

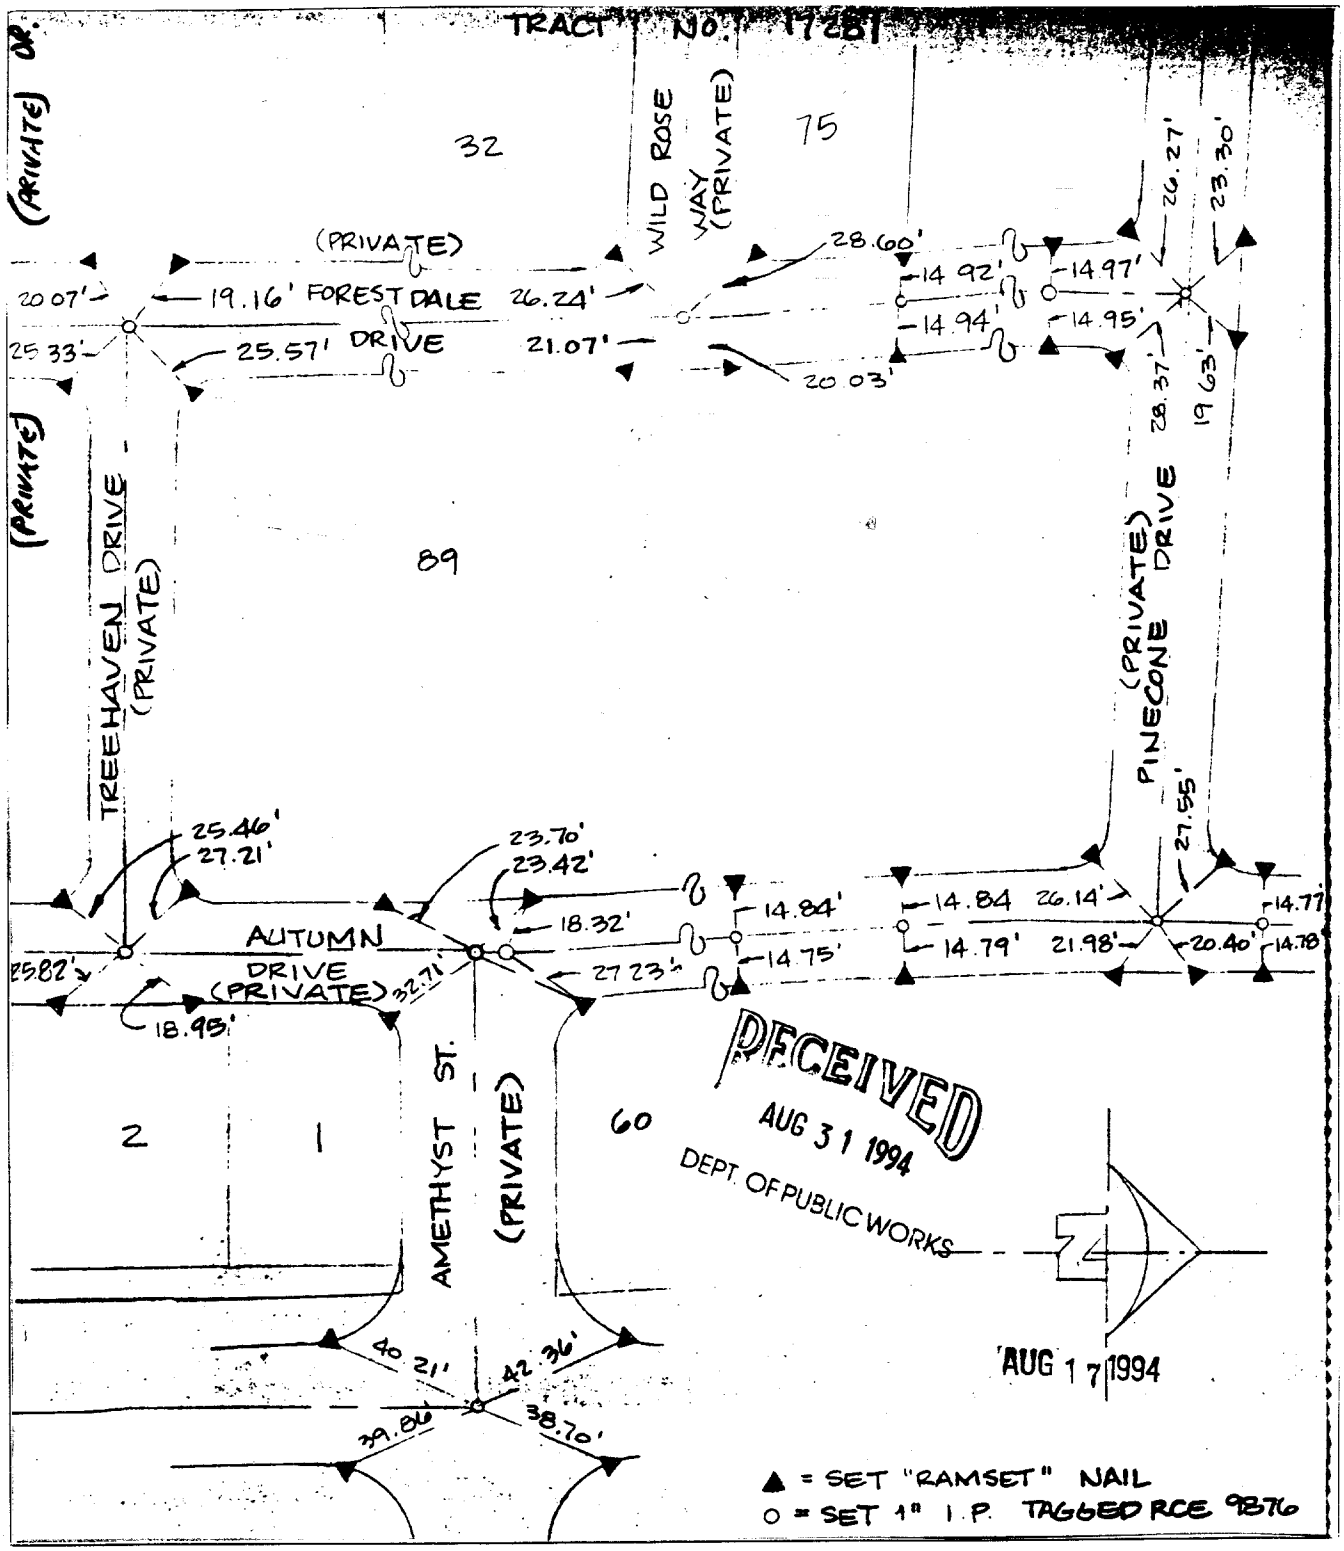

RECEIVED
AUG 31 1994
DEPT. OF PUBLIC WORKS

AUG 17 1994

× FD. Ramset Nail on T/C
■ FD. "C" Nail on T/C
● FD. LD. & TK. on T/C
○ Set LD. & TK. on T/C

Scale: 1" = 50'	**OFFICIAL TIE PLAT** **CITY OF RIVERSIDE**	TRACT 17281
Date: AUG 1994		
Drawn by: DRZ	*These ties are for the purpose of perpetuating the found monumentation. No claim is made as to the relationship of the points or lines shown hereon to true boundary locations.*	Sheet 2 of 3
W.O.: 92-38		File No.:
F.B.: 1049/169-170		