Street: TYLER STREET X-Street: COMANCHE AVE

7919.TIF

OFFICIAL USE ONLY

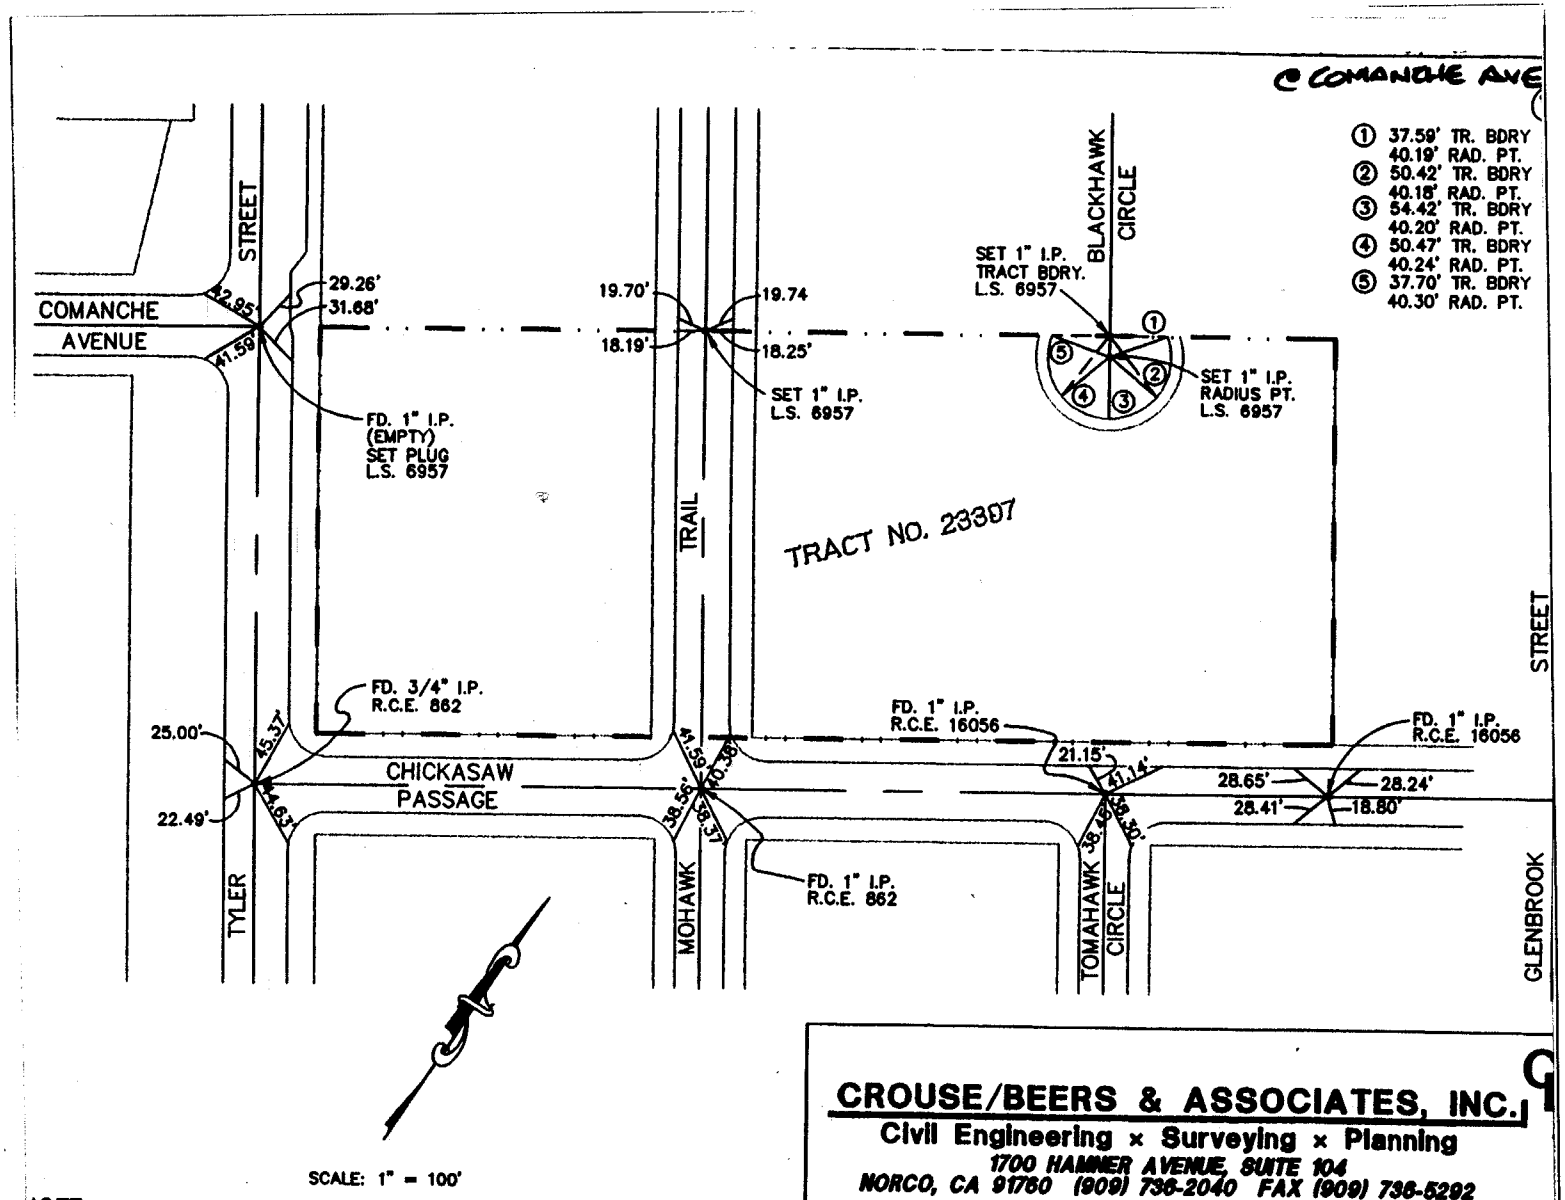


● FD. LD. & TK. on T/C
○ Set LD. & TK. on T/C
× FD. Ramset Nail on T/C
■ FD. "C" Nail on T/C

NOTE:
ALL TIE POINTS ARE RAMSET NAILS IN T.C.

**CROUSE/BEERS & ASSOCIATES, INC.**
Civil Engineering × Surveying × Planning
1700 HAMNER AVENUE, SUITE 104
NORCO, CA 91760 (909) 736-2040 FAX (909) 736-5292

**TRACT NO. 23397 - C.L. TIES**

# OFFICIAL TIE PLAT
## CITY OF RIVERSIDE

TR 23397

*These ties are for the purpose of perpetuating the found monumentation. No claim is made as to the relationship of the points or lines shown hereon to true boundary locations.*

Sheet 1 of 1

File No.:

Scale:
Date:
Drawn by:
W.O.:
F.B.: