Street: TYLER STREET X-Street: COMANCHE AVE

7920.TIE

OFFICIAL USE ONLY

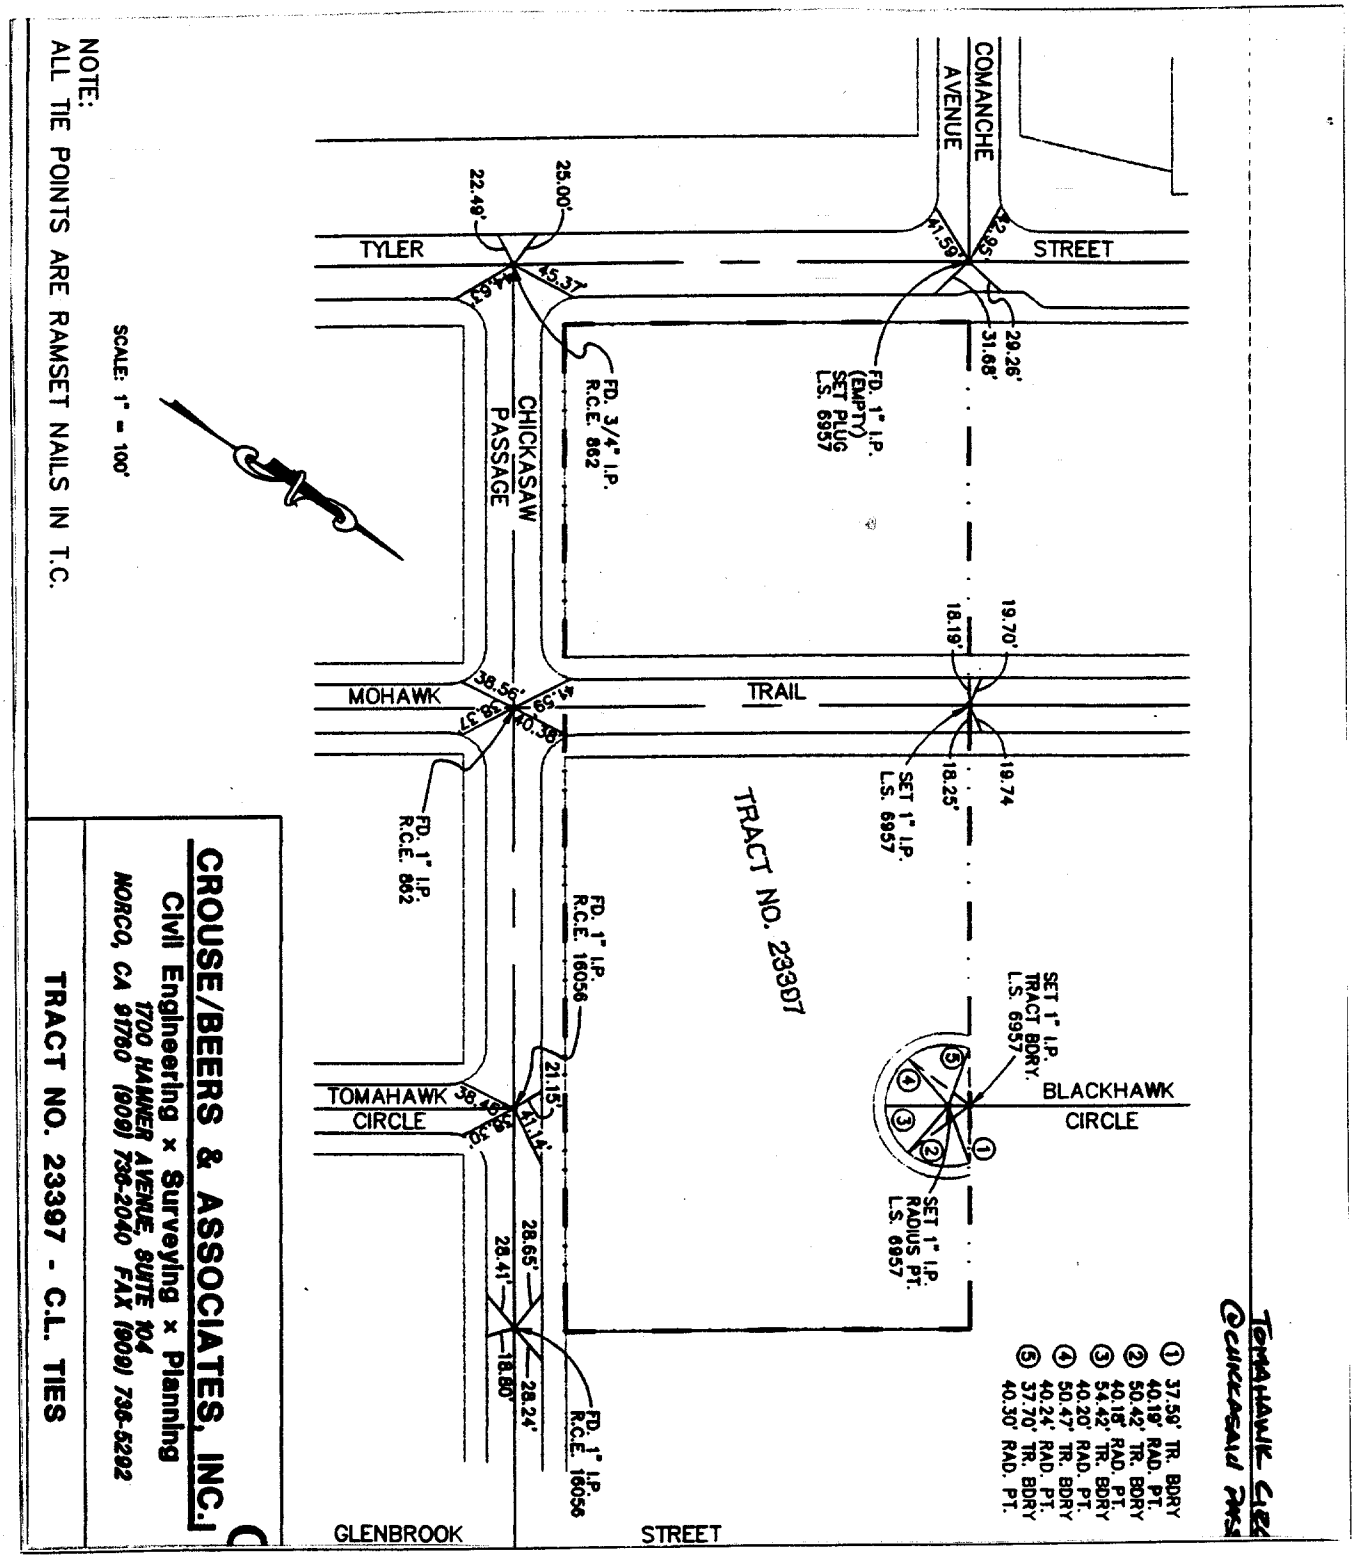

NOTE:
ALL TIE POINTS ARE RAMSET NAILS IN T.C.

SCALE: 1" = 100'

CROUSE/BEERS & ASSOCIATES, INC.
Civil Engineering × Surveying × Planning
1700 HAMNER AVENUE, SUITE 104
NORCO, CA 91760 (909) 736-2040 FAX (909) 736-5292

TRACT NO. 23397 - C.L. TIES

× FD. Ramset Nail on T/C
■ FD. "C" Nail on T/C
● FD. LD. & TK. on T/C
○ Set LD. & TK. on T/C

Scale:	**OFFICIAL TIE PLAT**	TRACT 23397
Date:	**CITY OF RIVERSIDE**	
Drawn by:	*These ties are for the purpose of perpetuating the found monumentation. No claim is made as to the relationship of the points or lines shown hereon to true boundary locations.*	Sheet 1 of 1
W.O.:		File No.:
F.B.:		