SURVEY OF UNIVERSITY AVE @ CEDAR ST INDEX LL45 PAGE 9
SURVEYED BY ROBIN, CONNER, CANNAROZZI DATE 18 OCT 83

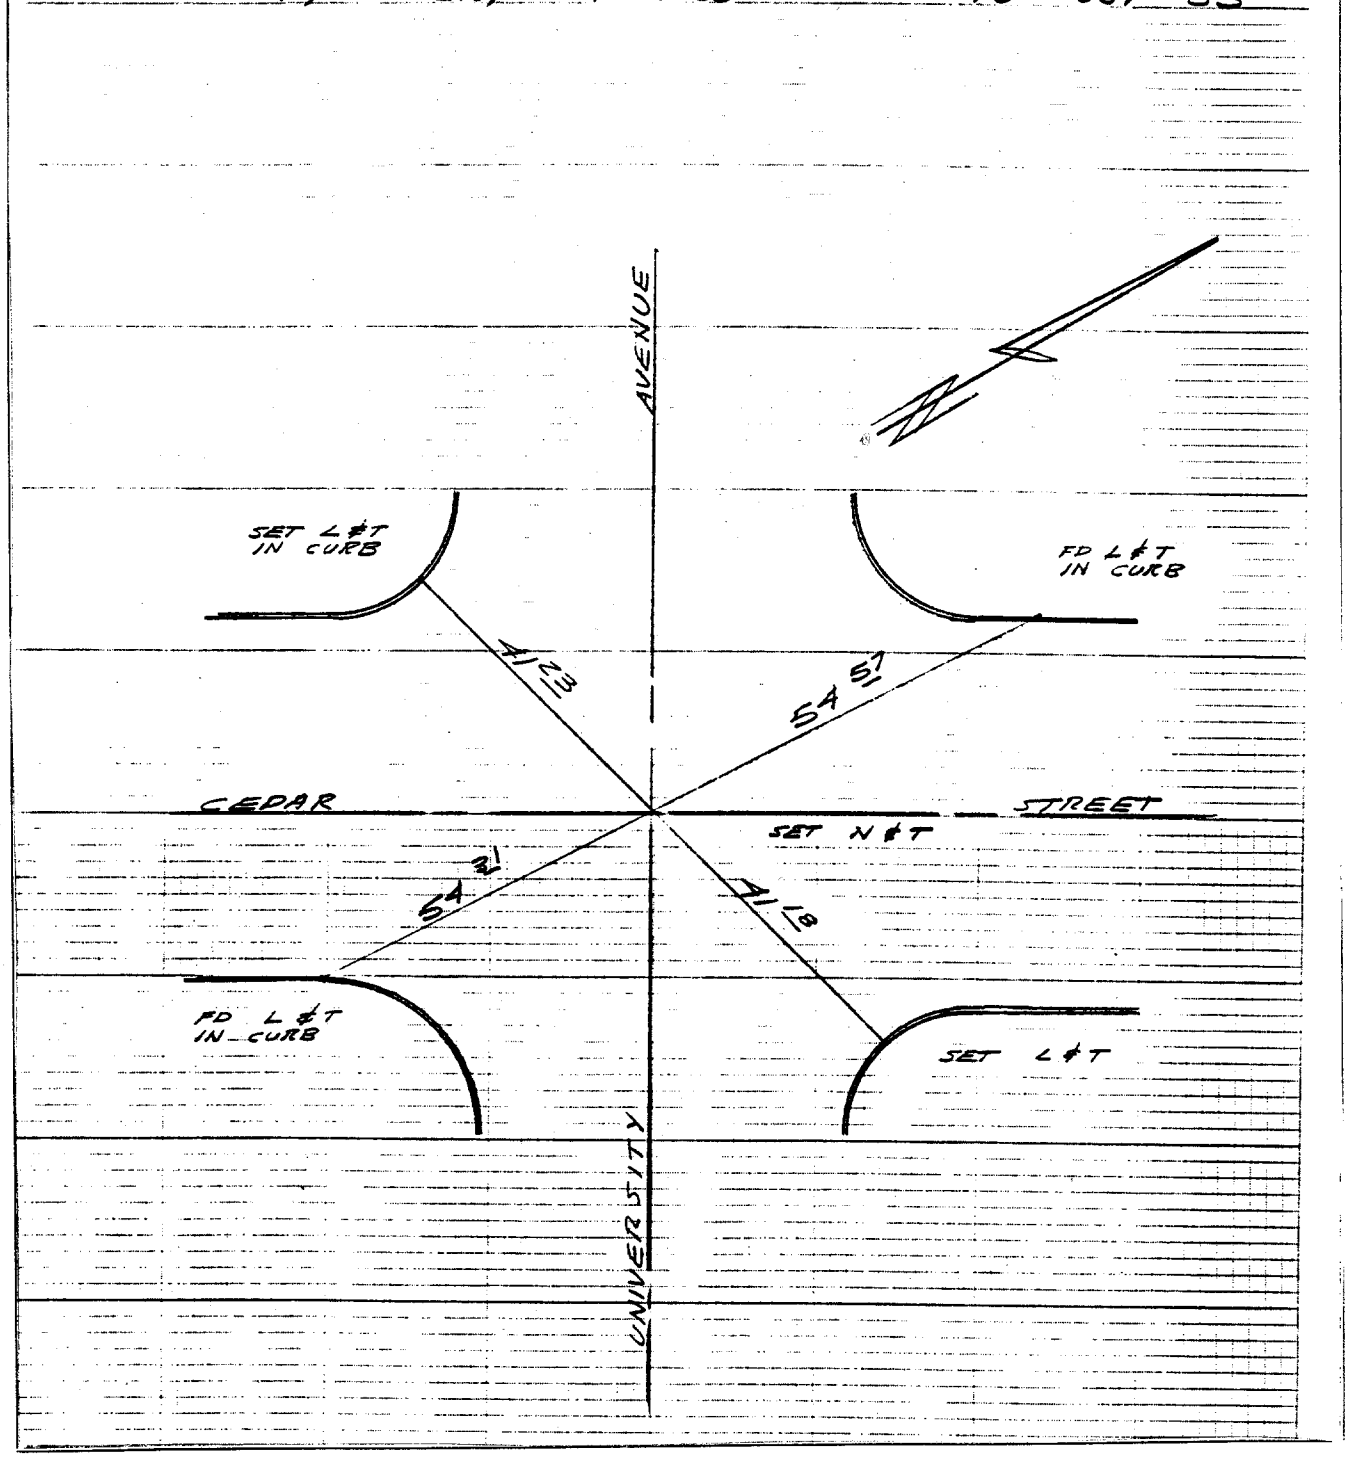

Street: UNIVERSITY AVE
7966. T/F
X-Street: CEDAR ST.
OFFICIAL USE ONLY
3

× FD. Ramset Nail on T/C
■ FD. "C" Nail on T/C
● FD. LD. & TK. on T/C
○ Set LD. & TK. on T/C

Scale:	**OFFICIAL TIE PLAT** **CITY OF RIVERSIDE**	
Date:		
Drawn by:	*These ties are for the purpose of perpetuating the found monumentation. No claim is made as to the relationship of the points or lines shown hereon to true boundary locations.*	Sheet 1 of 1
W.O.:		File No.:
F.B.:		