SURVEY OF TRACT #3769 VALENCIA HILL DATE MAR. 1, 71 AUG. 10, 71 J.O. 68-65

PARTY NO. AND MEMBERS PEREZ - AGUILERA - DIAZ F.B. 1002 PAGE 141

M.S.: NOTES CALC'D BY: CALC'S CHECKED BY: MAP NO.: WEATHER:

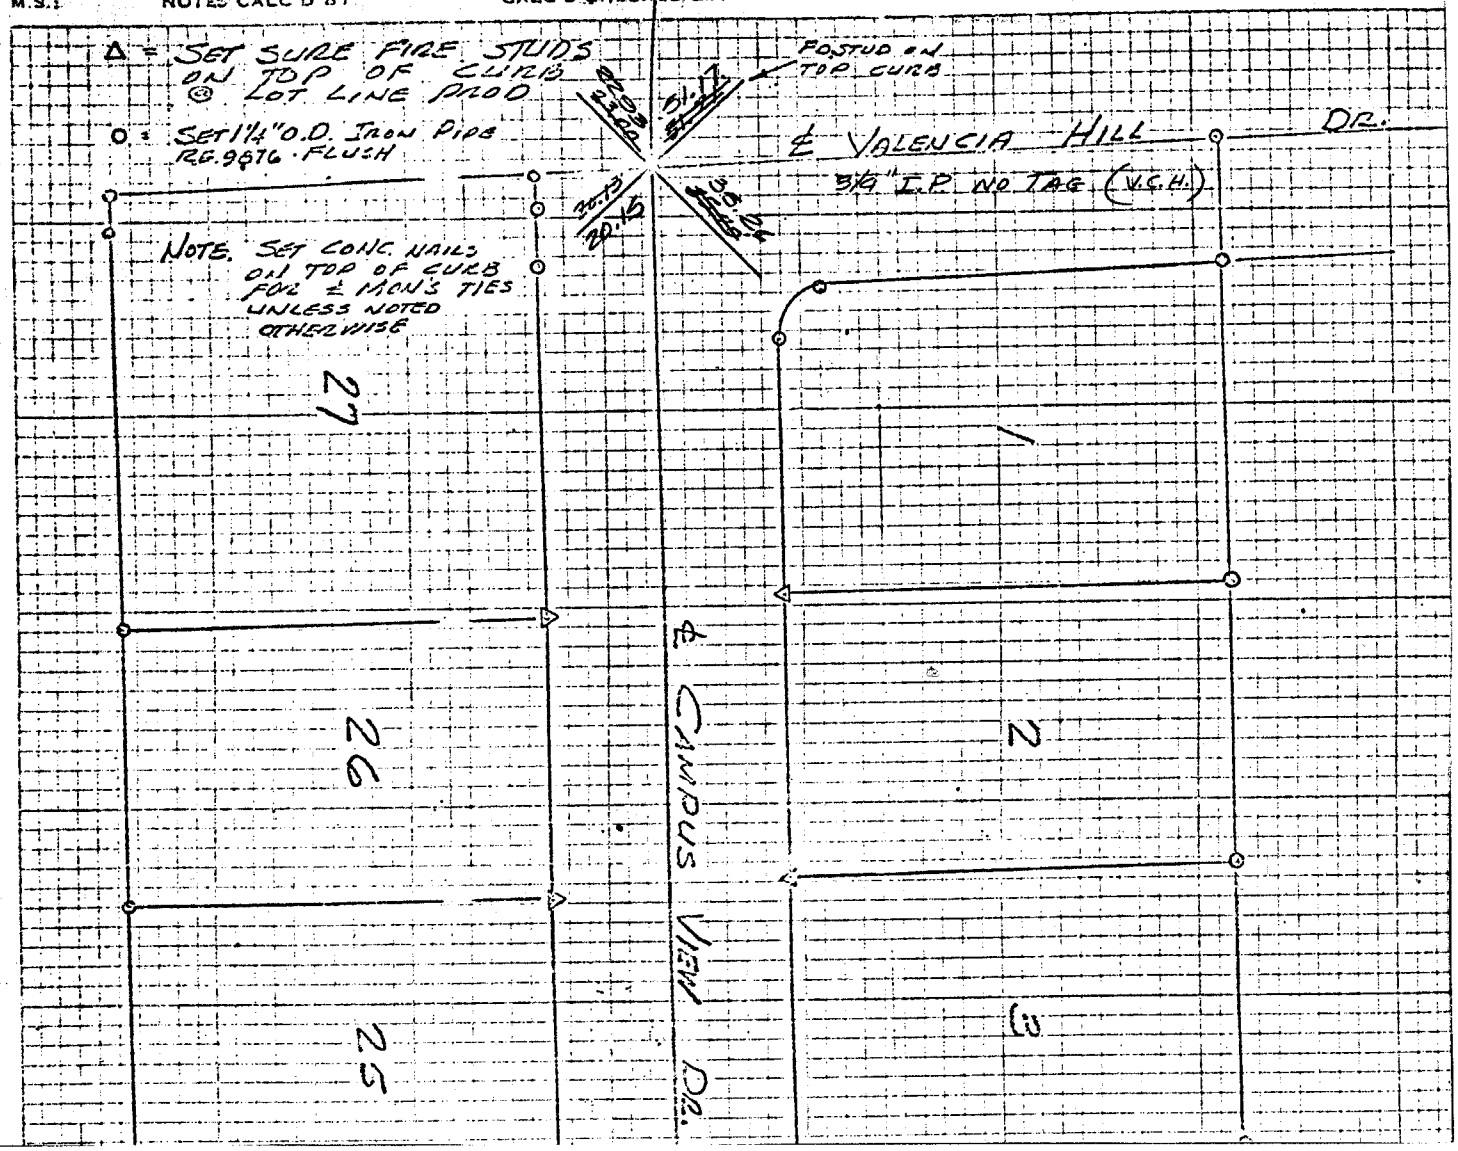

X FD. Ramset Nail on T/C
■ FD. "C" Nail on T/C
● FD. LD. & TK. on T/C
○ Set LD. & TK. on T/C

OFFICIAL TIE PLAT
CITY OF RIVERSIDE

These ties are for the purpose of perpetuating the found monumentation. No claim is made as to the relationship of the points or lines shown hereon to true boundary locations.

Scale:
Date:
Drawn by:
W.O.:
F.B.: 1002 Pg. 141

Sheet 1 of 1
File No.:

Street: VALENCIA HILL X-Street: CAMPUS VIEW DR.

OFFICIAL USE ONLY

802S.TIF