Street: VALENCIA HILL DR. 8028.T1F

X-Street: MARAVILLA DR.

OFFICIAL USE ONLY

BEING A SUBDIVISION OF A PORTION OF THE S.E. 1/4 OF SECTION 20, T.2S., R.4W., S.B.B.&M.

Scale: 1" = 50'

VALENCIA HILL DR. - TIE SHEET - @ Maravilla

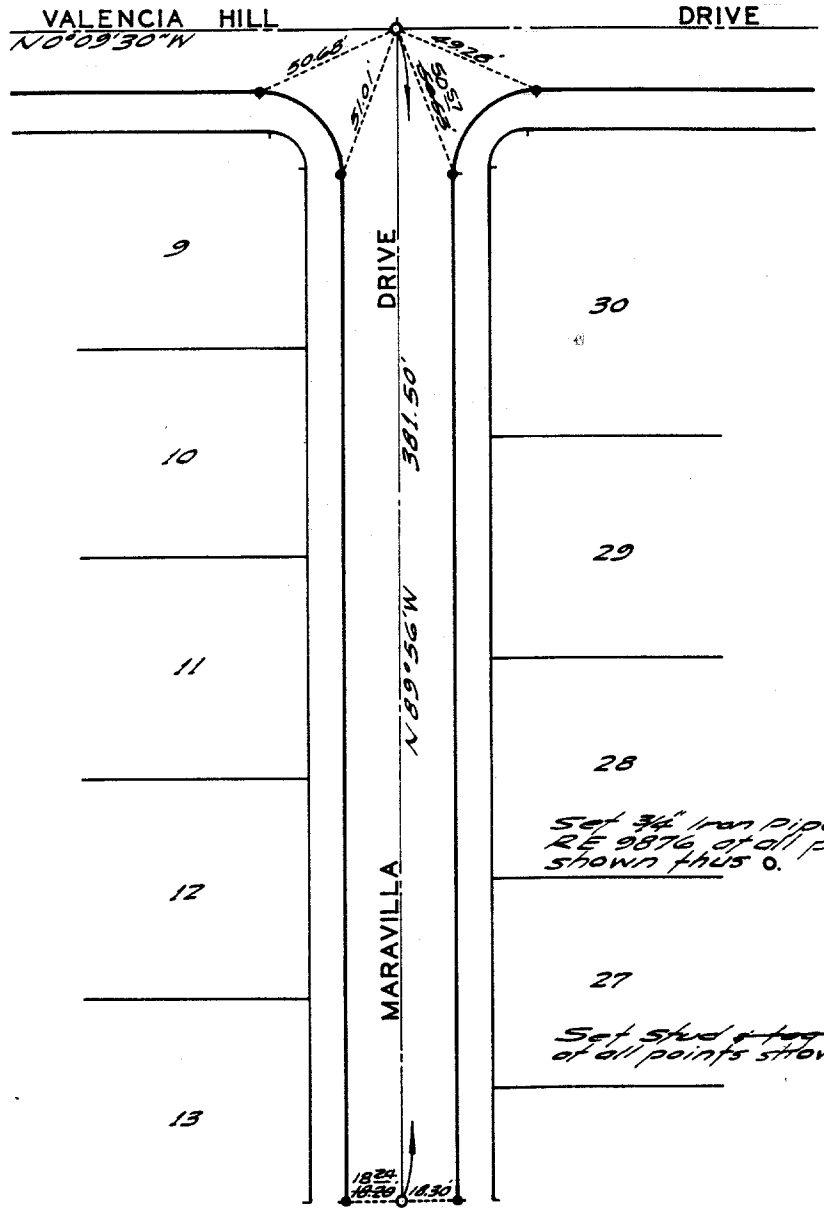

Set 3/4" Iron Pipe tagged RE 9876 at all points shown thus ○.

Set Stud ~~& tag RE 9876~~ in Cb. at all points shown thus ●

ALBERT A. WEBB ASSOCIATES

FB. 626/57-58
W.O. 66-84

CORRECTED

MARAVILLA DR.

× FD. Ramset Nail on T/C
■ FD. "C" Nail on T/C
● FD. LD. & TK. on T/C
○ Set LD. & TK. on T/C

Scale:	**OFFICIAL TIE PLAT** CITY OF RIVERSIDE	TRACT 2881
Date:		
Drawn by:	*These ties are for the purpose of perpetuating the found monumentation. No claim is made as to the relationship of the points or lines shown hereon to true boundary locations.*	Sheet 1 of 1
W.O.:		
F.B.: 626/57-58		File No.: