SURVEY OF TR 9078-4 DATE 3-14-86 J.O. 84-

PARTY NO. AND MEMBERS Bailey Diaz Jr Samaniego F.B. 1041 PAGE

M.S. NOTES CALC'D BY: CALC'S CHECKED BY: MAP NO.: WEATHER:

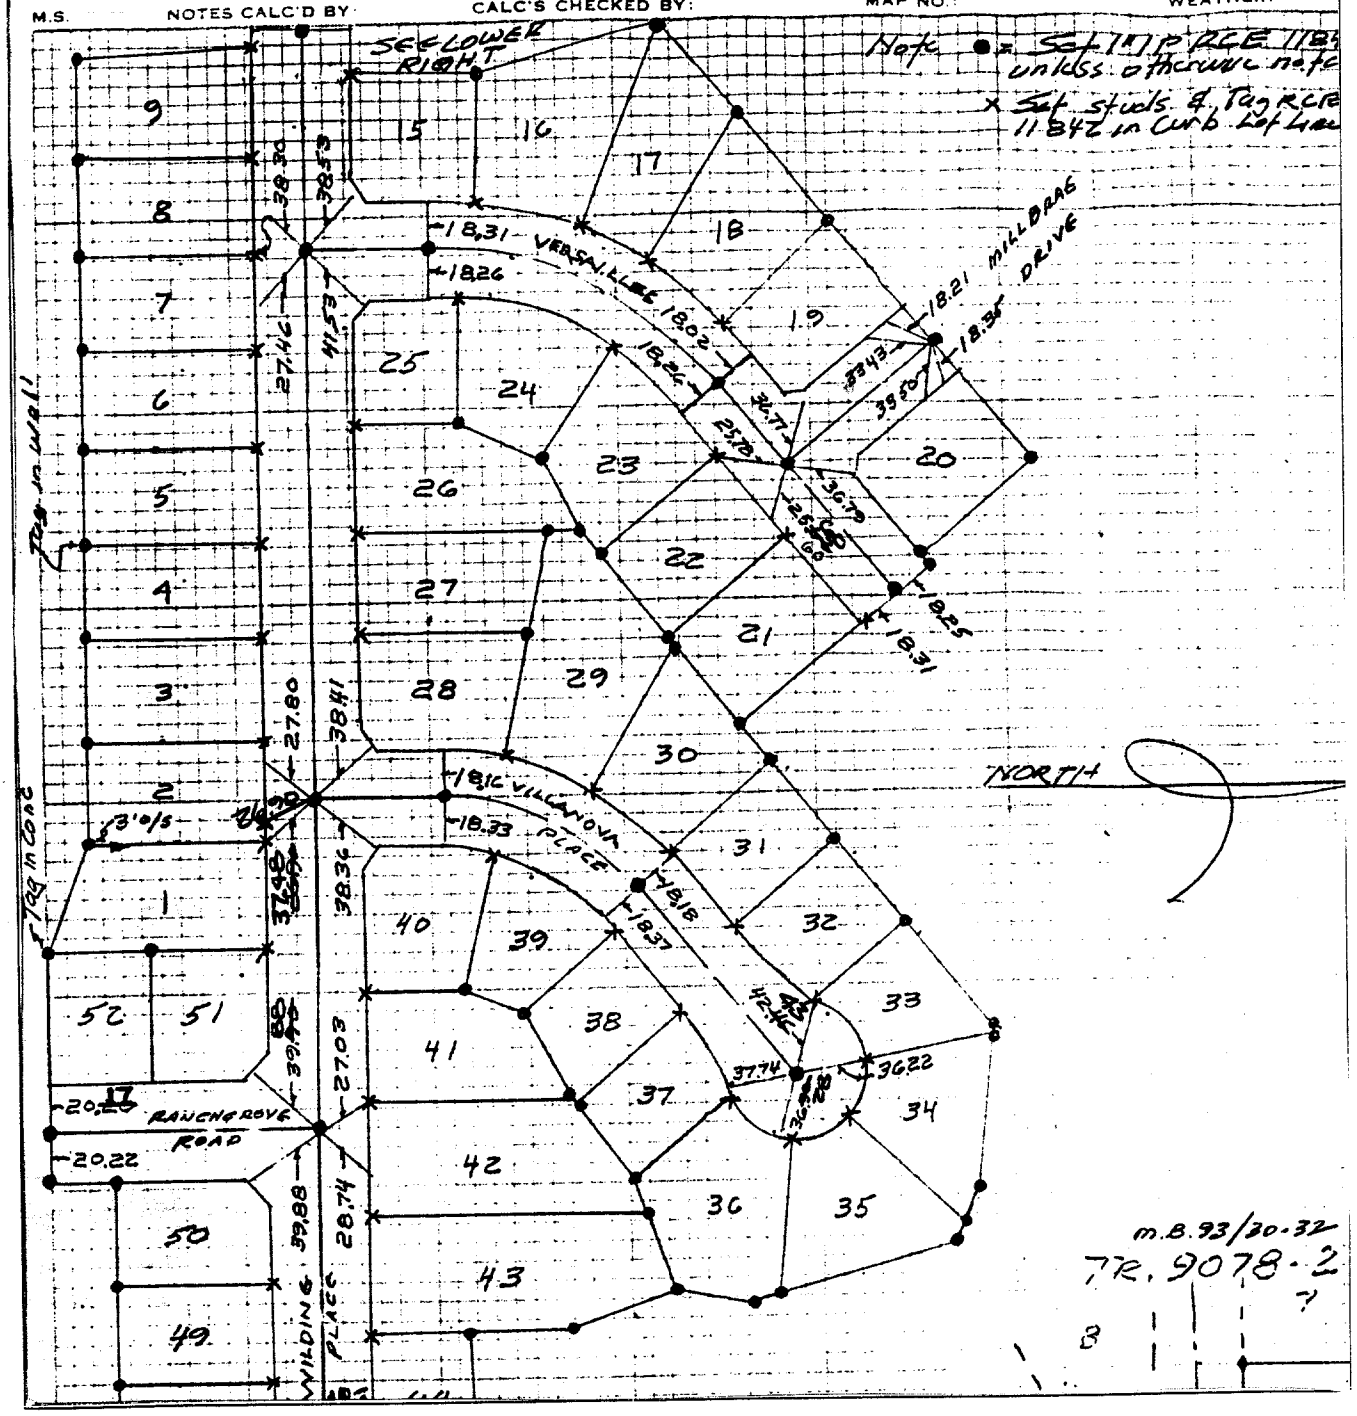

× FD. Ramset Nail on T/C
■ FD. "C" Nail on T/C
● FD. LD. & TK. on T/C
○ Set LD. & TK. on T/C

Street: VERSAILLES CIRCLE 8082 TIE

X-Street: WILDING PLACE

OFFICIAL USE ONLY

Scale:	**OFFICIAL TIE PLAT**	TRACT 9078-4
Date: 3-14-86	**CITY OF RIVERSIDE**	
Drawn by:	*These ties are for the purpose of perpetuating the found monumentation. No claim is made as to the relationship of the points or lines shown hereon to true boundary locations.*	Sheet 1 of 1
W.O.:		File No.:
F.B.: 1041 PG. 243		