Street: VIA PIANOSA

X-Street:

OFFICIAL USE ONLY

PARTY NO. AND MEMBERS R. ANGLEL, D. MARSH F.B. 1048 PAGE 213

M.E. NOTES CALC'D BY: CALC'S CHECKED BY: MAP NO. TR. No. 22532 WEATHER

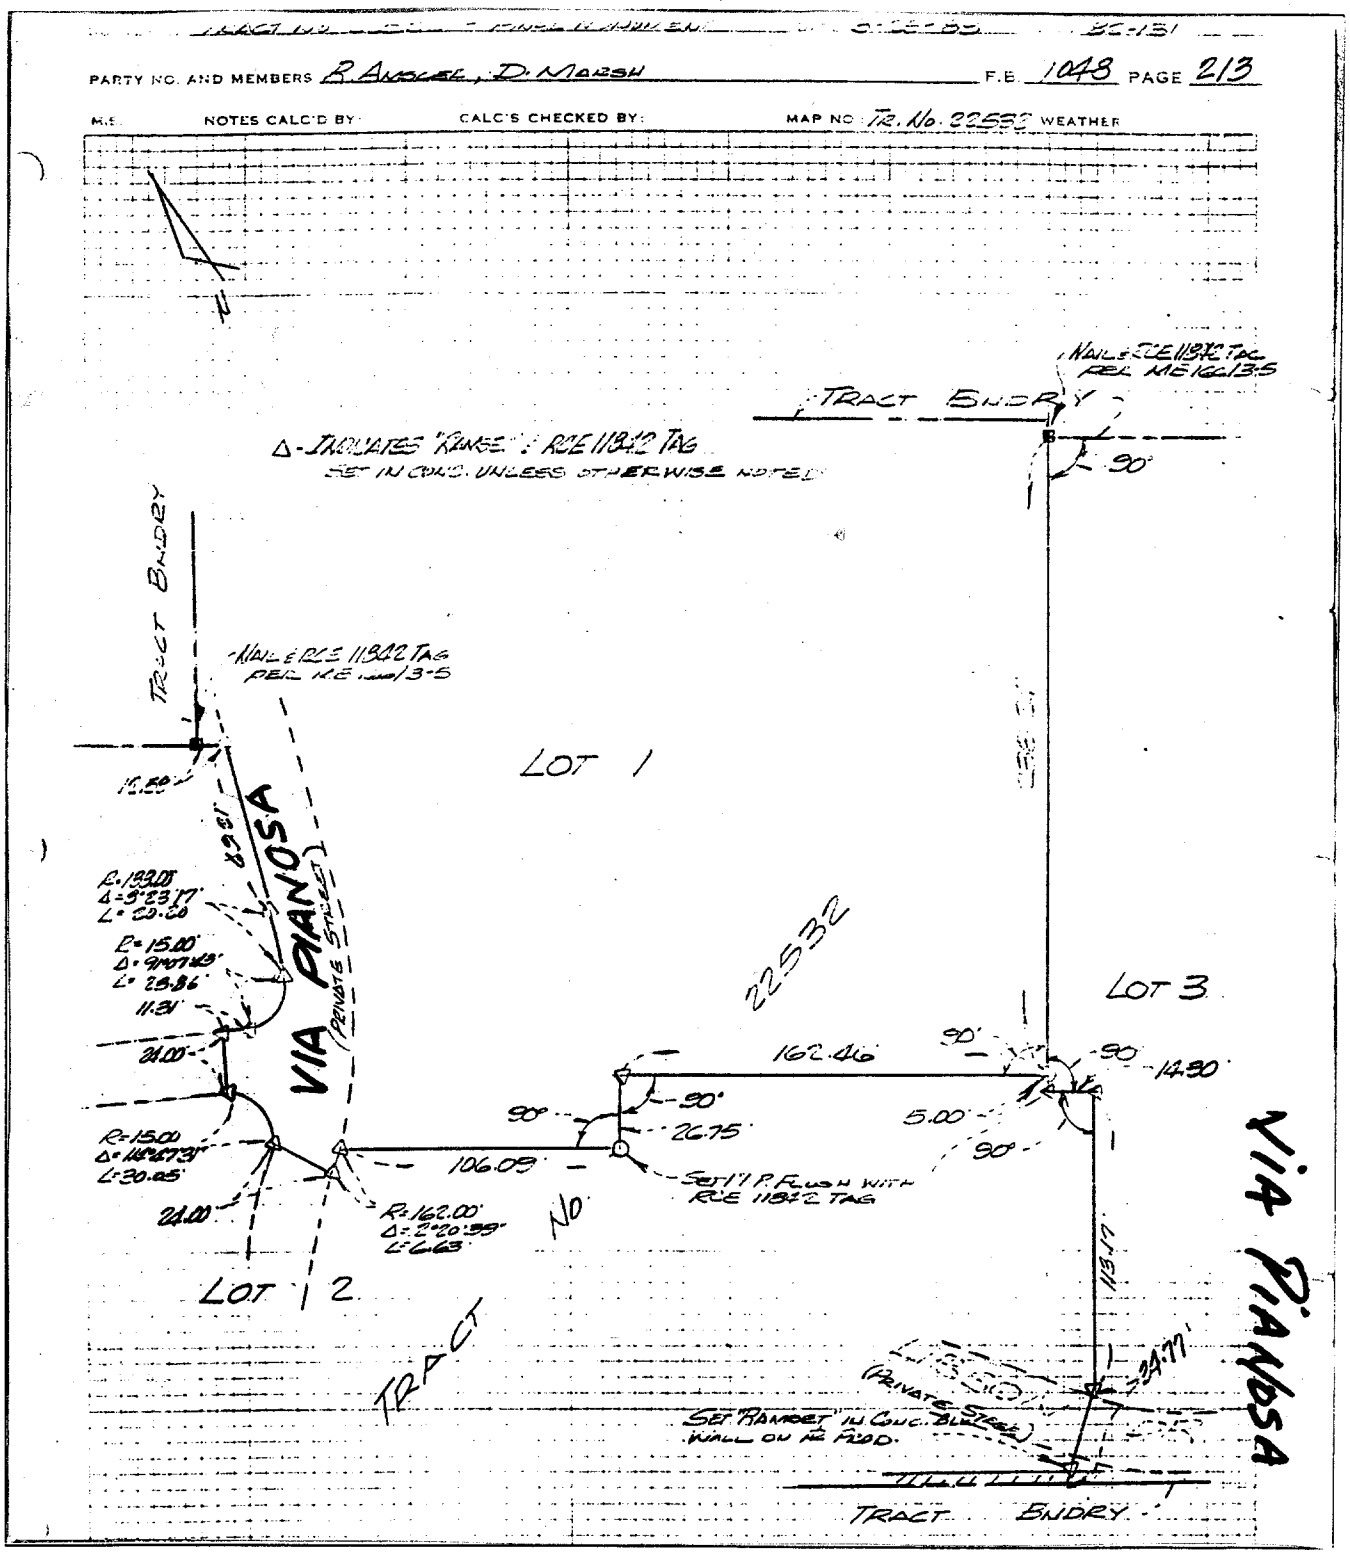

✕ FD. Ramset Nail on T/C ● FD. LD. & TK. on T/C

■ FD. "C" Nail on T/C ○ Set LD. & TK. on T/C

Scale:	**OFFICIAL TIE PLAT**	TRACT 22532
Date: 3-25-88	**CITY OF RIVERSIDE**	
Drawn by:	*These ties are for the purpose of perpetuating the found monumentation. No claim is made as to the relationship of the points or lines shown hereon to true boundary locations.*	
W.O.:		Sheet 1 of 1
F.B.: 1048 Pg. 213		File No.: