Street: VIA VISTA DR.
8212.TIF

X-Street: RYCROFT DR.

OFFICIAL USE ONLY

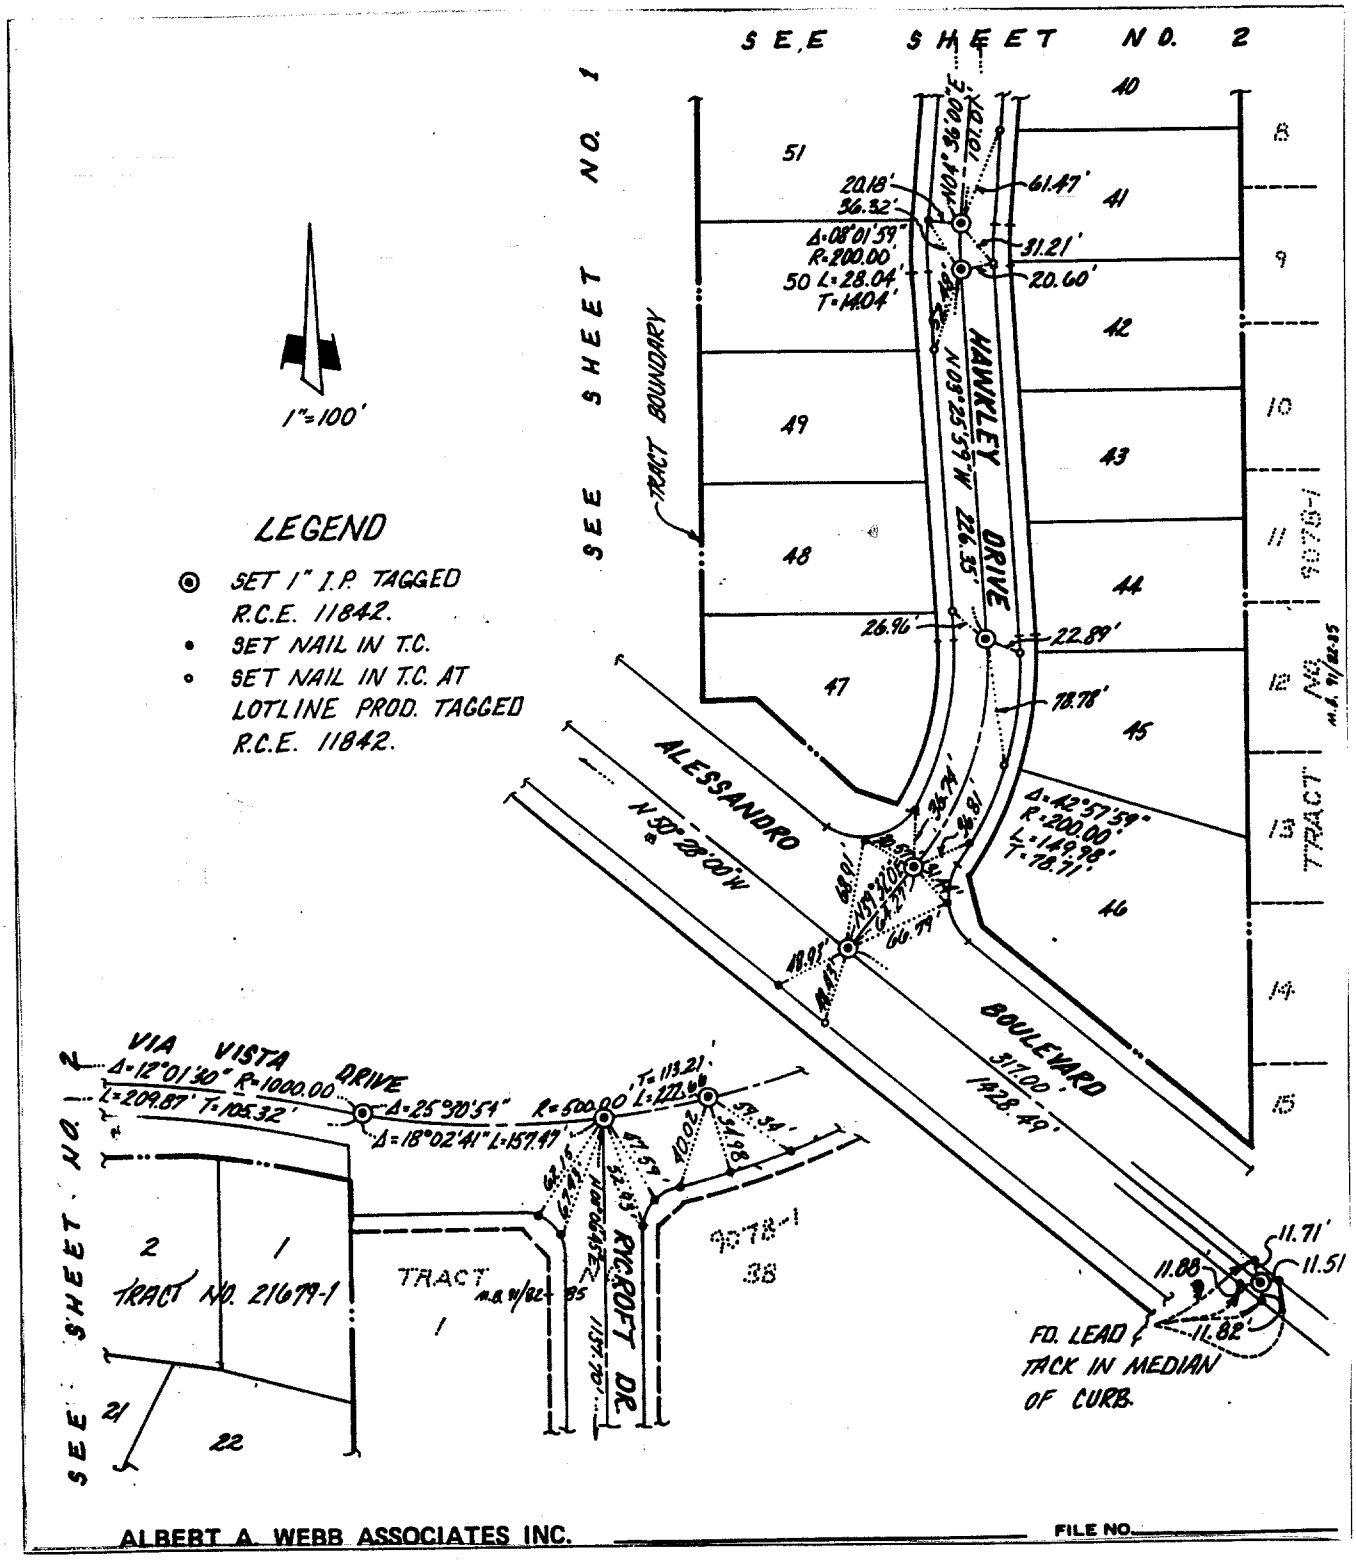

ALBERT A. WEBB ASSOCIATES INC.

FILE NO.

✕ FD. Ramset Nail on T/C
■ FD. "C" Nail on T/C
● FD. LD. & TK. on T/C
○ Set LD. & TK. on T/C

Scale:	**OFFICIAL TIE PLAT** **CITY OF RIVERSIDE**	TRACT 21679-1 MB 169/12-15
Date: 6/13/88		
Drawn by: T.A.G.	*These ties are for the purpose of perpetuating the found monumentation. No claim is made as to the relationship of the points or lines shown hereon to true boundary locations.*	
W.O.: 86-90		Sheet 3 of 3
F.B.:		File No.: