SURVEY OF PORTION SEC 26 T6S R5W

FOR TIGER COLC (PRESS GUTTER) W.O.No. 8382 DATE NOV 14 1986

SURVEY PARTY ELLIS PETTIT MARQUEZ REF. A.M.

Street: VINE STREET 8251.TIF

X-Street: CRIDGE STREET

OFFICIAL USE ONLY

SURVEY NOTES

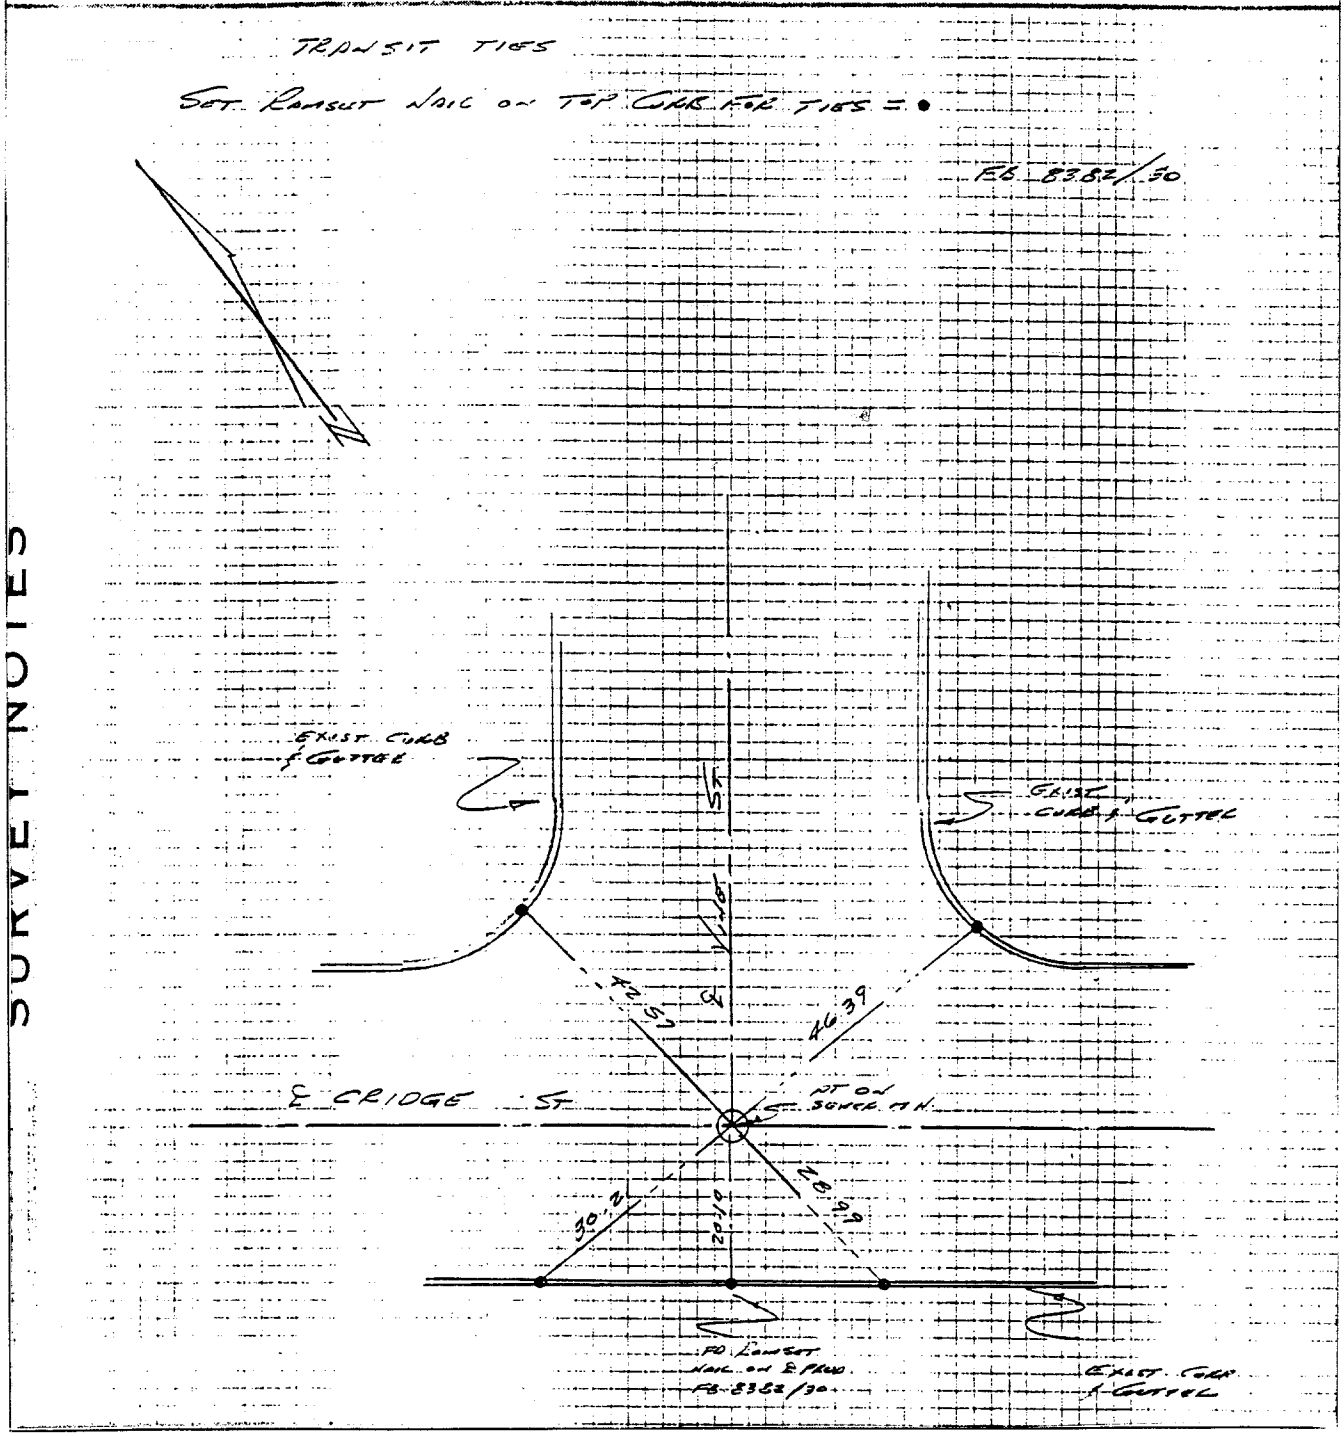

✕ FD. Ramset Nail on T/C

■ FD. "C" Nail on T/C

● FD. LD. & TK. on T/C

○ Set LD. & TK. on T/C

Scale:	**OFFICIAL TIE PLAT**	TRACT •
Date:	**CITY OF RIVERSIDE**	
Drawn by:	*These ties are for the purpose of perpetuating the found monumentation. No claim is made as to the relationship of the points or lines shown hereon to true boundary locations.*	Sheet 1 of 1
W.O.: 8382		
F.B.: 8382/45		File No.: