Street: VOLTAIRE DRIVE X-Street:

826S.TIF

OFFICIAL USE ONLY

J. F. DAVIDSON ASSOCIATES

CIVIL ENGINEERS • SURVEYORS • PLANNERS

F.B. 9219/600

SURVEY OF: ℄-TIES

CONCORDIA TR. 20312 W.O.No. 9219 DATE 10-14-97

SURVEY PARTY SEPULVEDA STEAD HERRERA REF. A.M.

• SET 1" I.P. STAMPED LS 3018 FLUSH.

• SET RAMSET ON T.C.

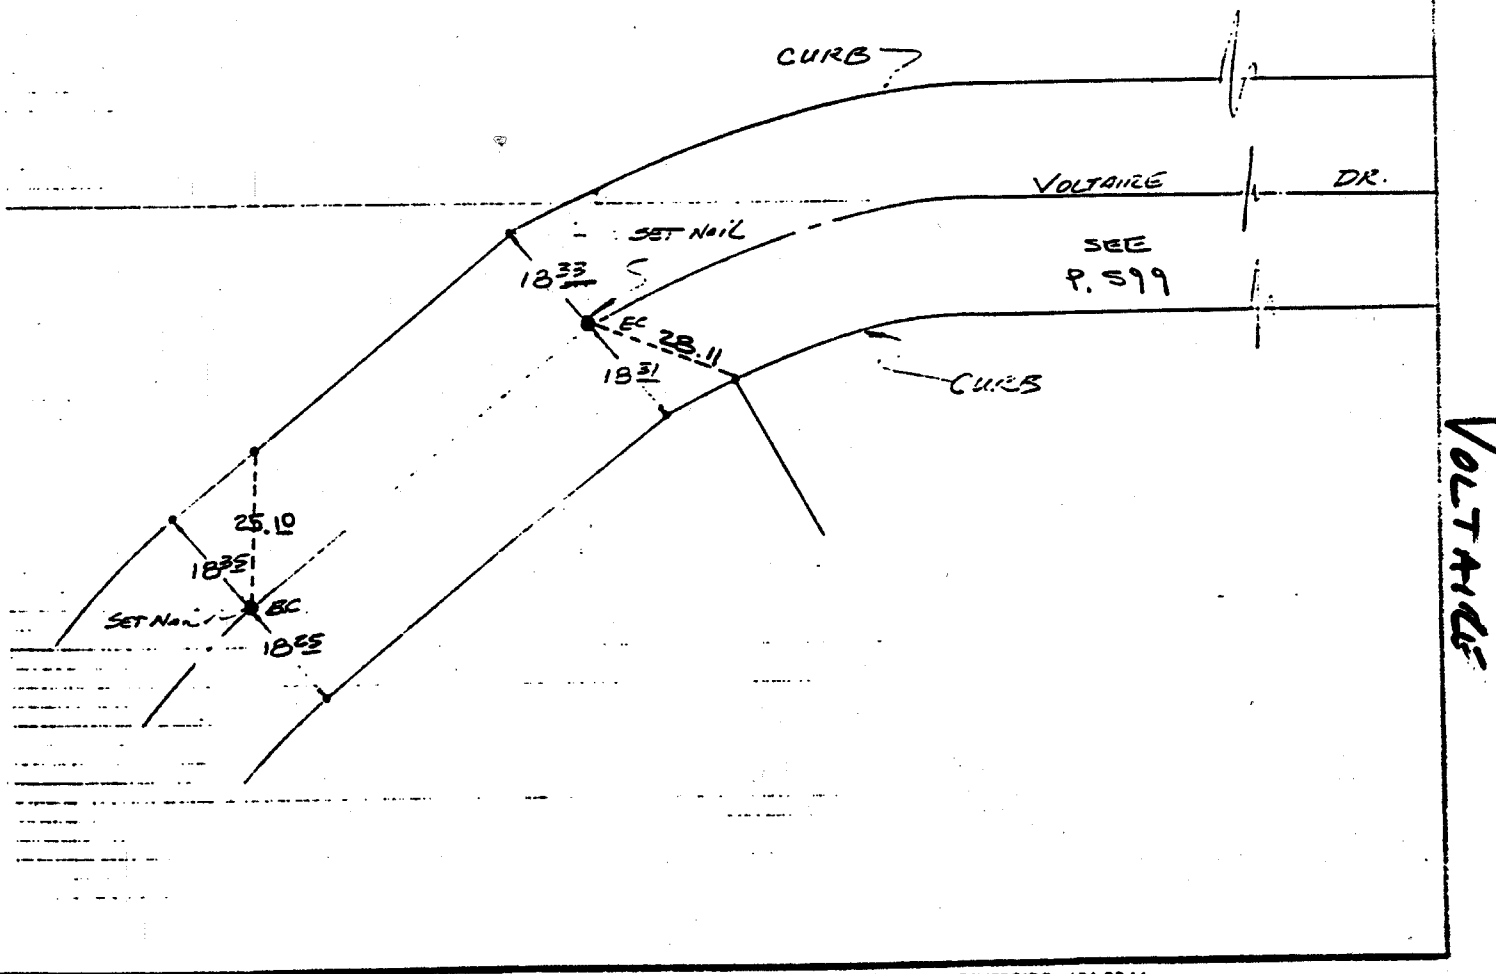

× FD. Ramset Nail on T/C ● FD. LD. & TK. on T/C

■ FD. "C" Nail on T/C ○ Set LD. & TK. on T/C

OFFICIAL TIE PLAT

CITY OF RIVERSIDE

These ties are for the purpose of perpetuating the found monumentation. No claim is made as to the relationship of the points or lines shown hereon to true boundary locations.

Sheet 1 of 1

File No.:

Scale:

Date:

Drawn by:

W.O.:

F.B.:

TENTH STREET POST OFFICE BOX 493 RIVERSIDE, CALIFORNIA 92502 RIVERSIDE 686-0844