# SWING TIES

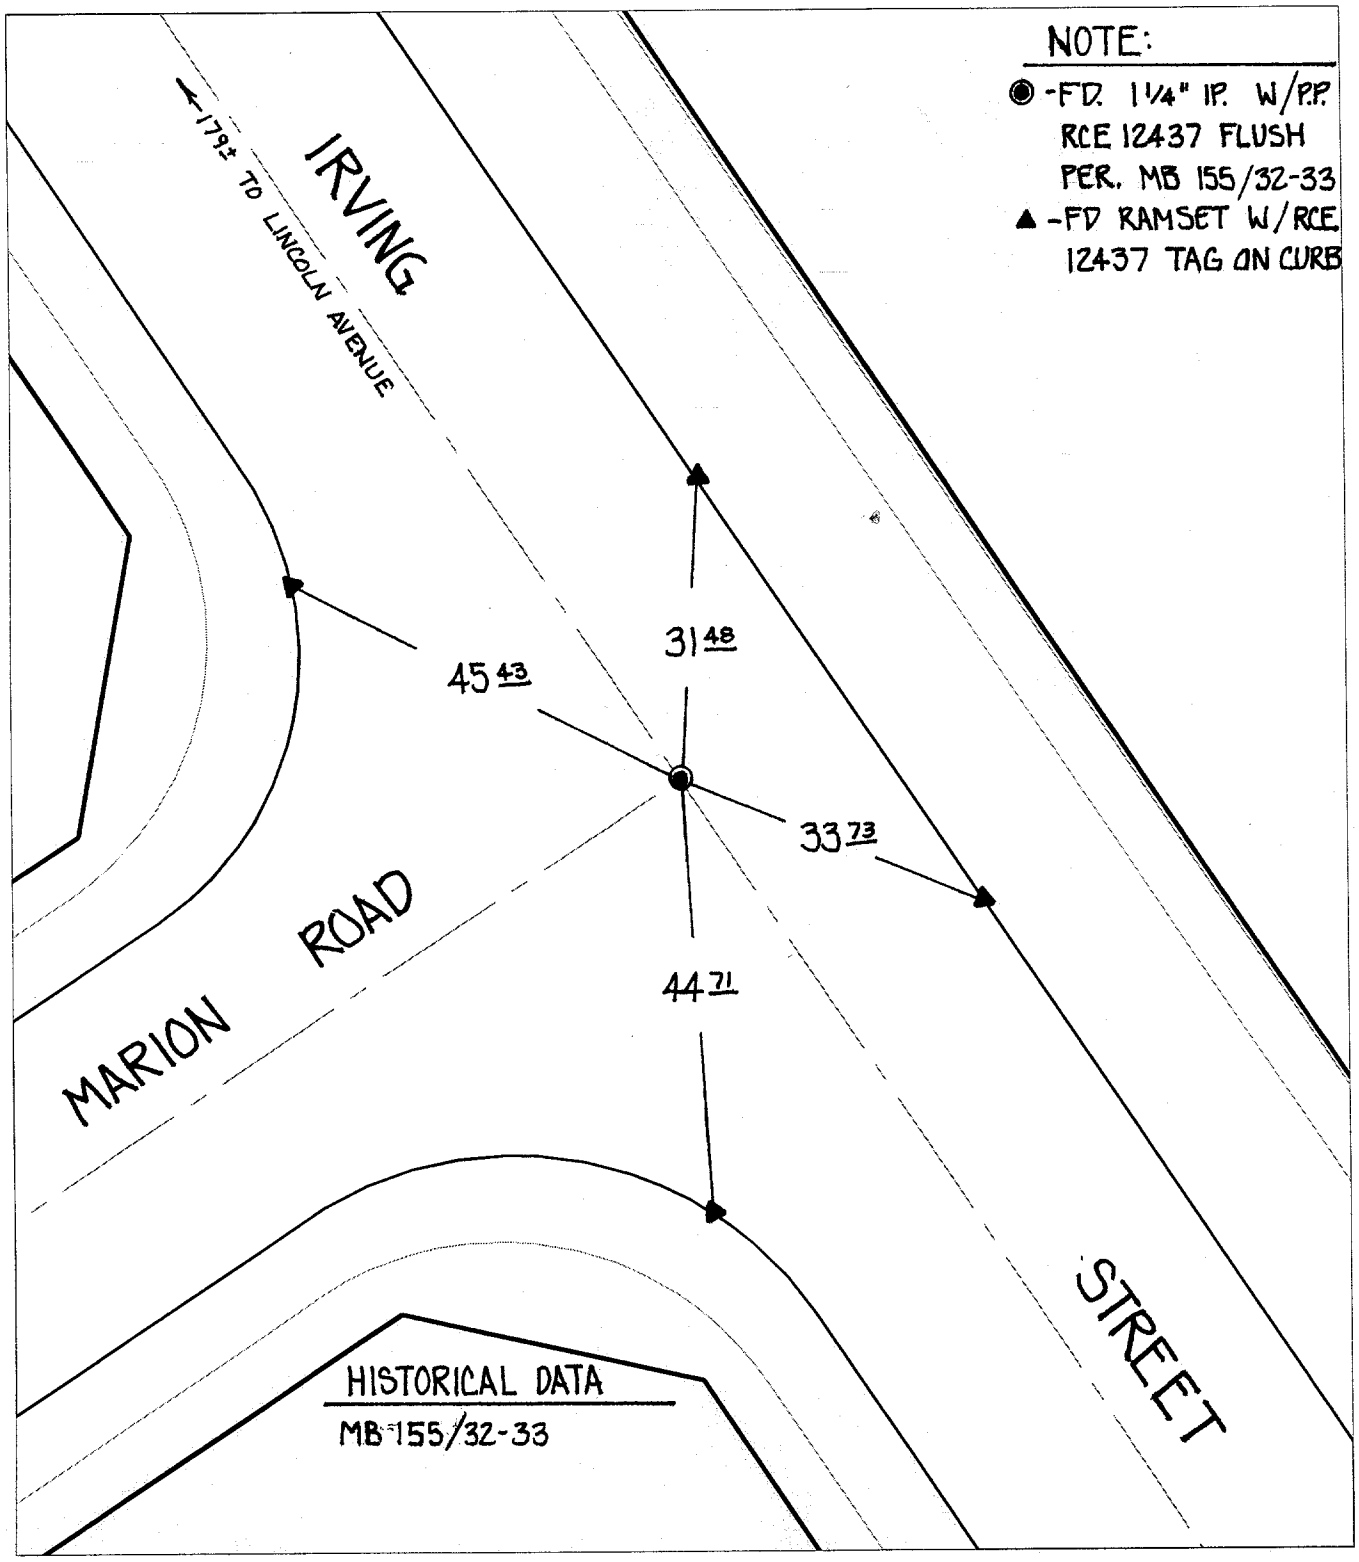


Street: IRVING STREET

X-Street: MARION ROAD

OFFICIAL USE ONLY

8457, T/F

× FD. Ramset Nail on T/C
■ FD. "C" Nail on T/C
● FD. LD. & TK. on T/C
○ Set LD. & TK. on T/C

*P.K. and City Engineer tag to be set @ surface after street construction is complete. (If possible)*

| | | |
|---|---|---|
| Scale: 1" = 20' | **OFFICIAL TIE PLAT** | N W E S |
| Date: 10/16/00 | **CITY OF RIVERSIDE** | |
| Drawn by: SURVEY | *These ties are for the purpose of perpetuating the found monumentation. No claim is made as to the relationship of the points or lines shown hereon to true boundary locations.* | Sheet 1 of 1 |
| W.O.: | | File No.: |
| F.B.: | | |