Street: DUNLOP DR. 8468T/F

X-Street: B/T STILLWELL DR. & MICHELIN DR.

OFFICIAL USE ONLY

OF TRACT #4107 DATE 9/6/71

RTY NO. AND MEMBERS John Ag. Ray D. Joe Beeler

WEATHER

J.O. 70-305 F.B. 1020 PAGE 145

Set & Final monuments & R.P.'s

X = set SUREFIRE studs ON T.C.

O = set 1" I.P. RCE 9876

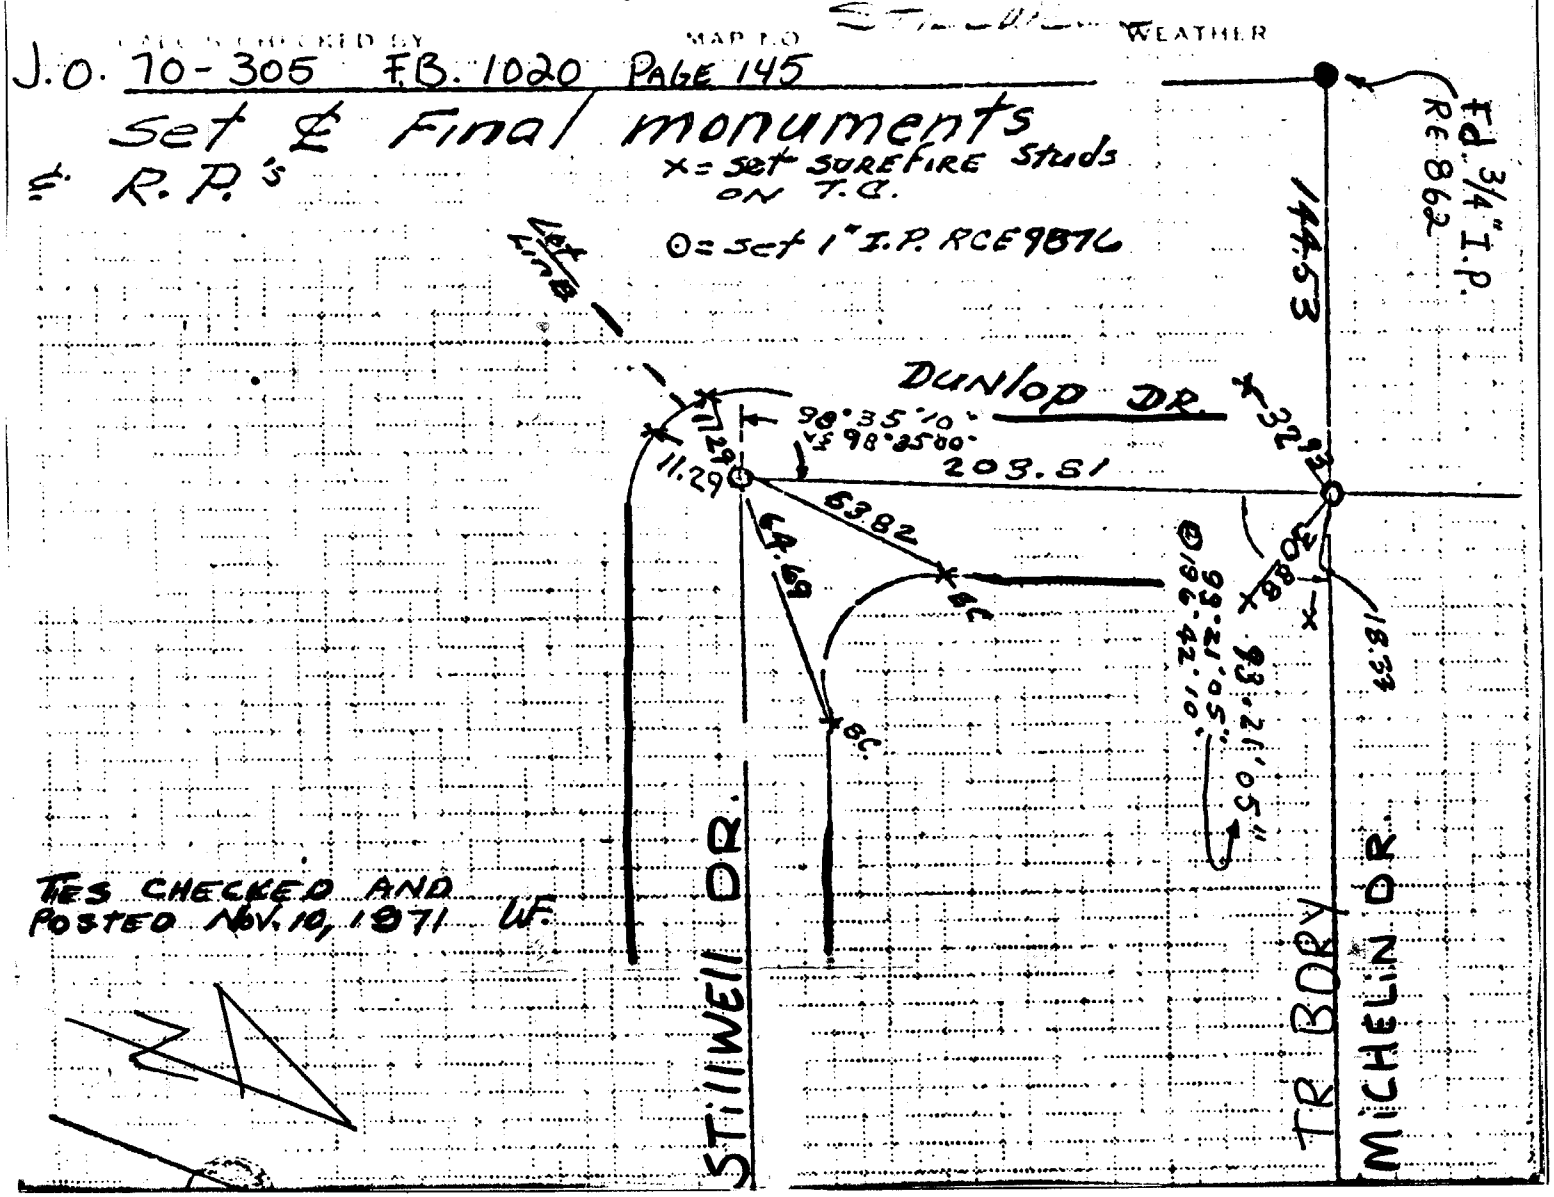

TIES CHECKED AND POSTED NOV. 10, 1971 WF.

X FD. Ramset Nail on T/C

■ FD. "C" Nail on T/C

● FD. LD. & TK. on T/C

○ Set LD. & TK. on T/C

OFFICIAL TIE PLAT

CITY OF RIVERSIDE

These ties are for the purpose of perpetuating the found monumentation. No claim is made as to the relationship of the points or lines shown hereon to true boundary locations.

Sheet 1 of 1

File No.:

Scale:

Date:

Drawn by:

W.O.:

F.B.: