Street: COLLETT 8476.T/F

X-Street: PIERCE & NAPA

OFFICIAL USE ONLY

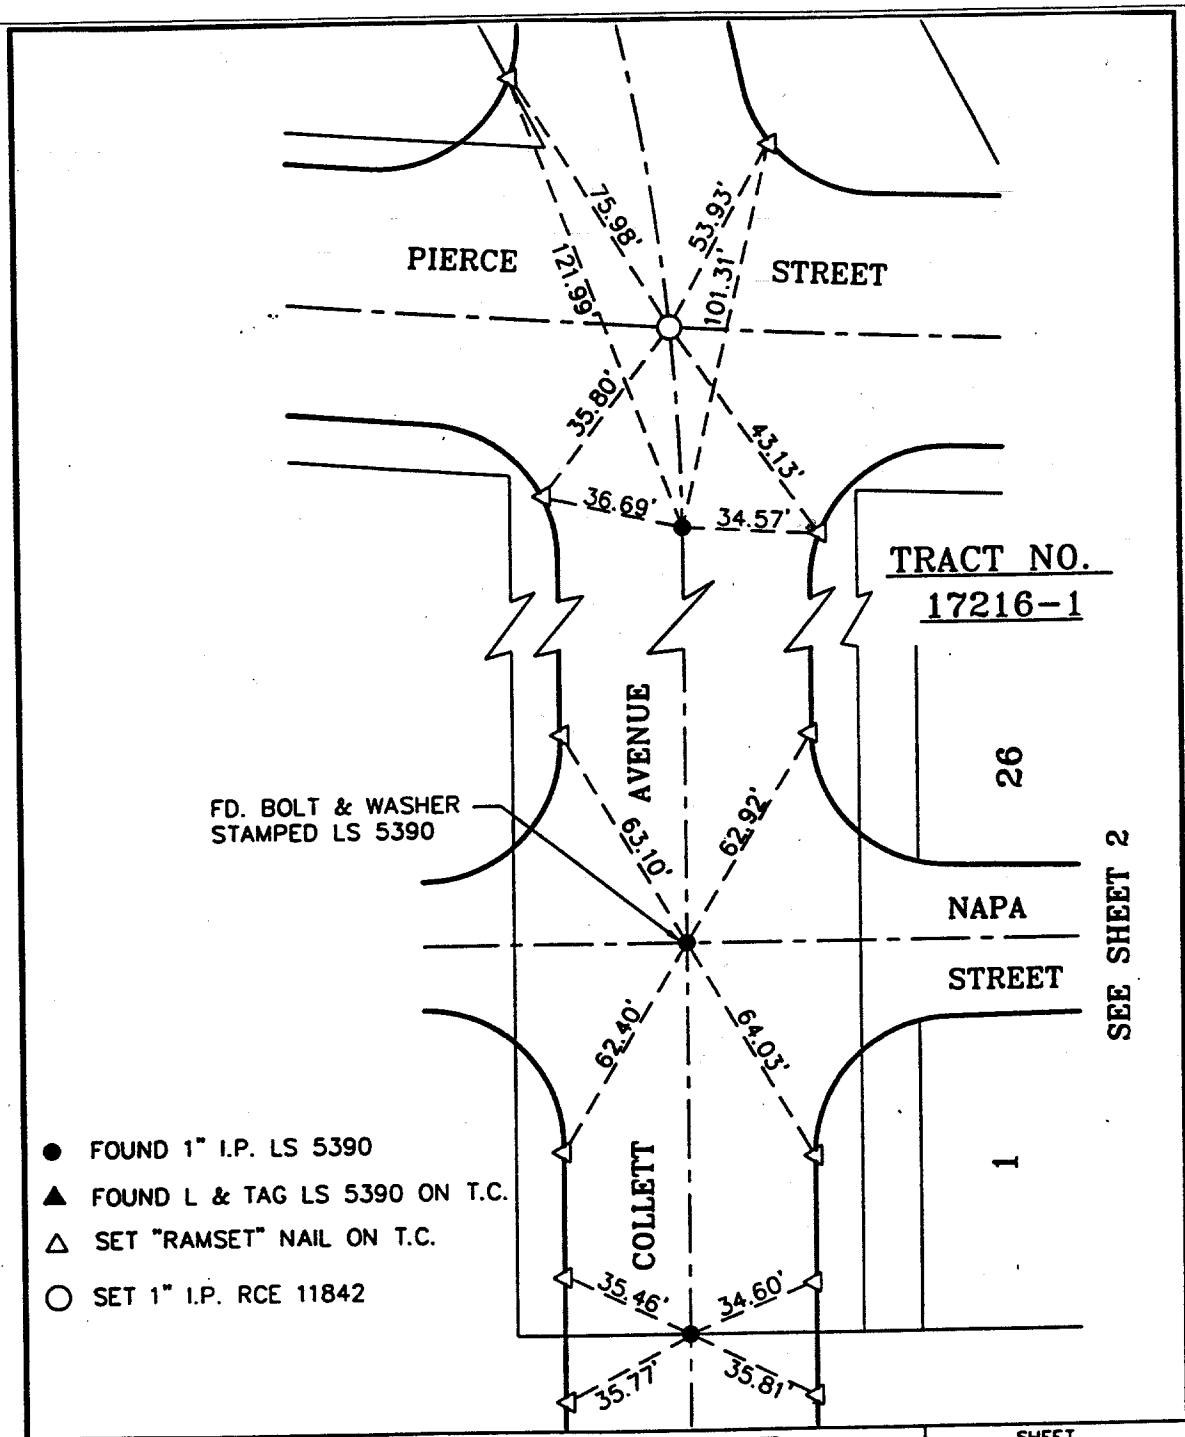

SCALE: 1"=40'	OFFICIAL TIE PLAT CITY OF RIVERSIDE	SHEET 1
DATE: DEC 1995		
DR. BY: CK. BY:	ALBERT A. WEBB ASSOCIATES CONSULTING ENGINEERS	OF 3 SHEETS
W.O. 83-115		

× FD. Ramset Nail on T/C
■ FD. "C" Nail on T/C
● FD. LD. & TK. on T/C
○ Set LD. & TK. on T/C

Scale:	**OFFICIAL TIE PLAT** **CITY OF RIVERSIDE**	
Date:		
Drawn by:	*These ties are for the purpose of perpetuating the found monumentation. No claim is made as to the relationship of the points or lines shown hereon to true boundary locations.*	Sheet 1 of 1
W.O.:		File No.:
F.B.:		