Street: PORT ROYAL WAY 8517.TIF

X-Street: MISSION GROVE PARKWAY

OFFICIAL USE ONLY

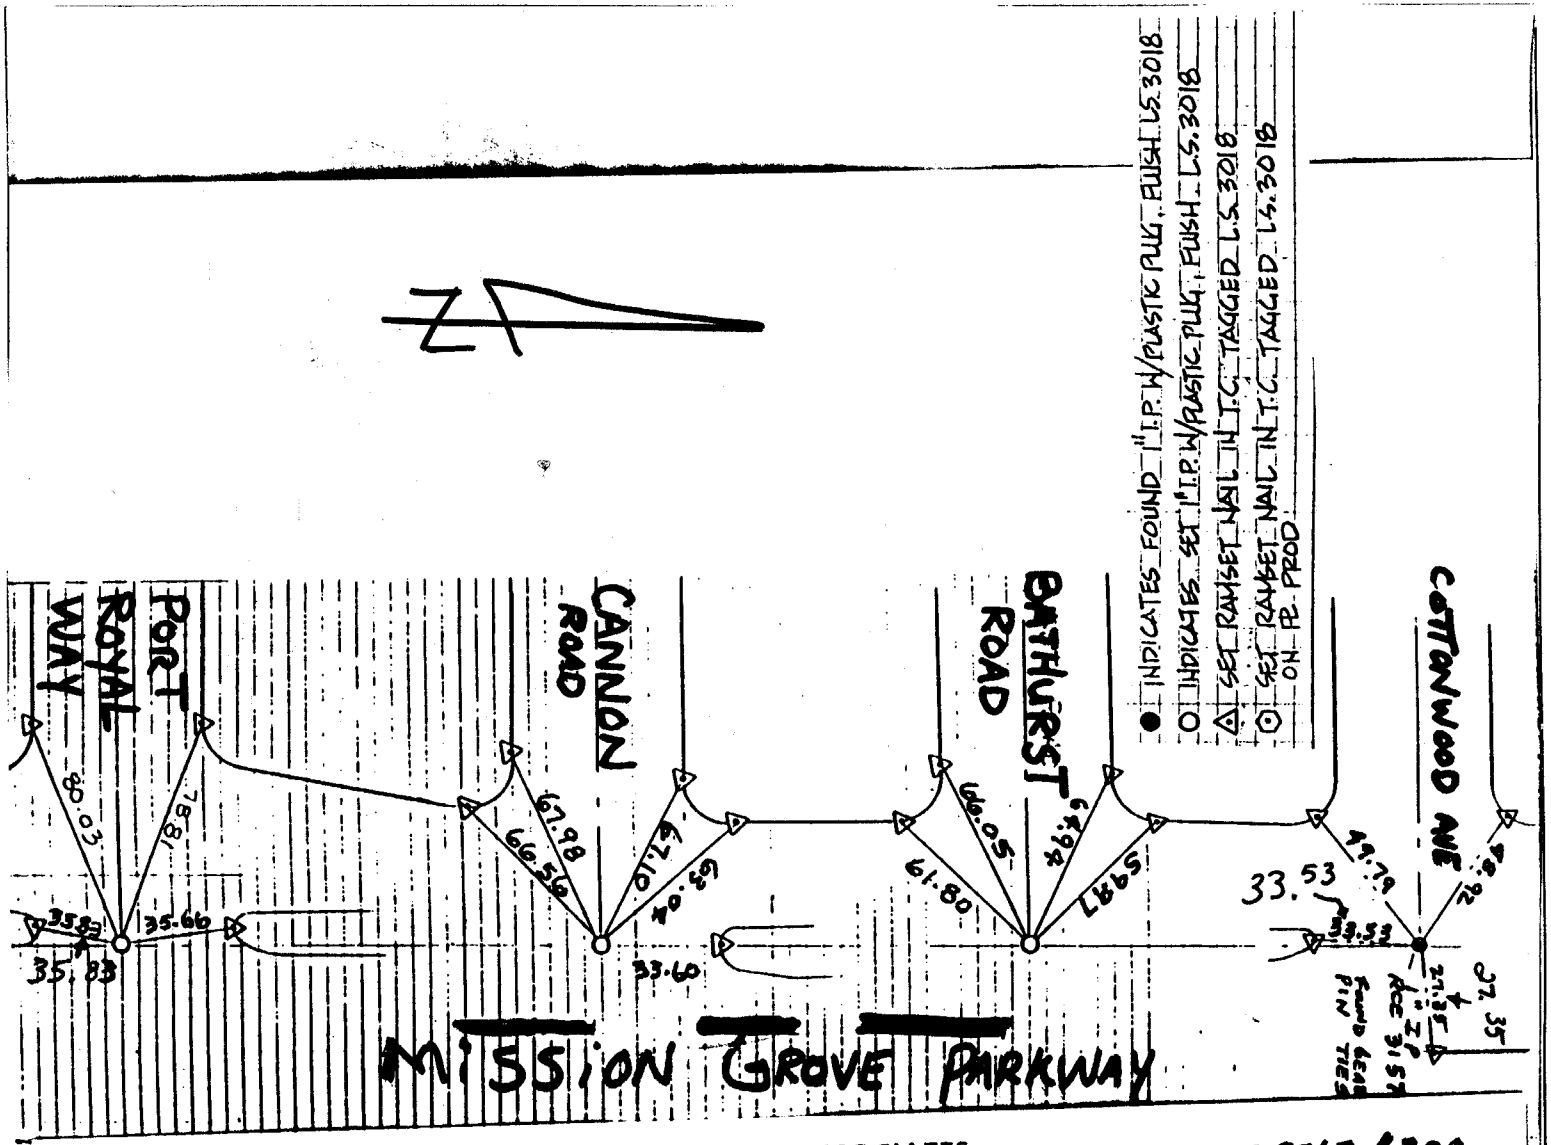

J. F. DAVIDSON ASSOCIATES

CIVIL ENGINEERS • SURVEYORS • PLANNERS

F.B. 9767 / 308

SURVEY OF ℄ TIES TRACT Nº = 405-1 & FINAL

FOR BROCK AHMANSON W.O.No. 2757 DATE 8-19-87

SURVEY PARTY McKEE MOYER CLOVER REF. A.M.

OFFICIAL TIE PLAT

CITY OF RIVERSIDE

These ties are for the purpose of perpetuating the found monumentation. No claim is made as to the relationship of the points or lines shown hereon to true boundary locations.

Sheet 1 of 1

File No.:

Scale:

Date:

Drawn by:

W.O.:

F.B.: