J. F. DAVIDSON ASSOCIATES
CIVIL ENGINEERS • SURVEYORS • PLANNERS

F.B. 9767 / 308

SURVEY OF ℄ TIES TRACT NO = 405-1 & FINAL
FOR BROCK AHMANSON W.O.No. 3767 DATE 8-19-87
SURVEY PARTY McKEE INOVET CLOVER REF. A.M.

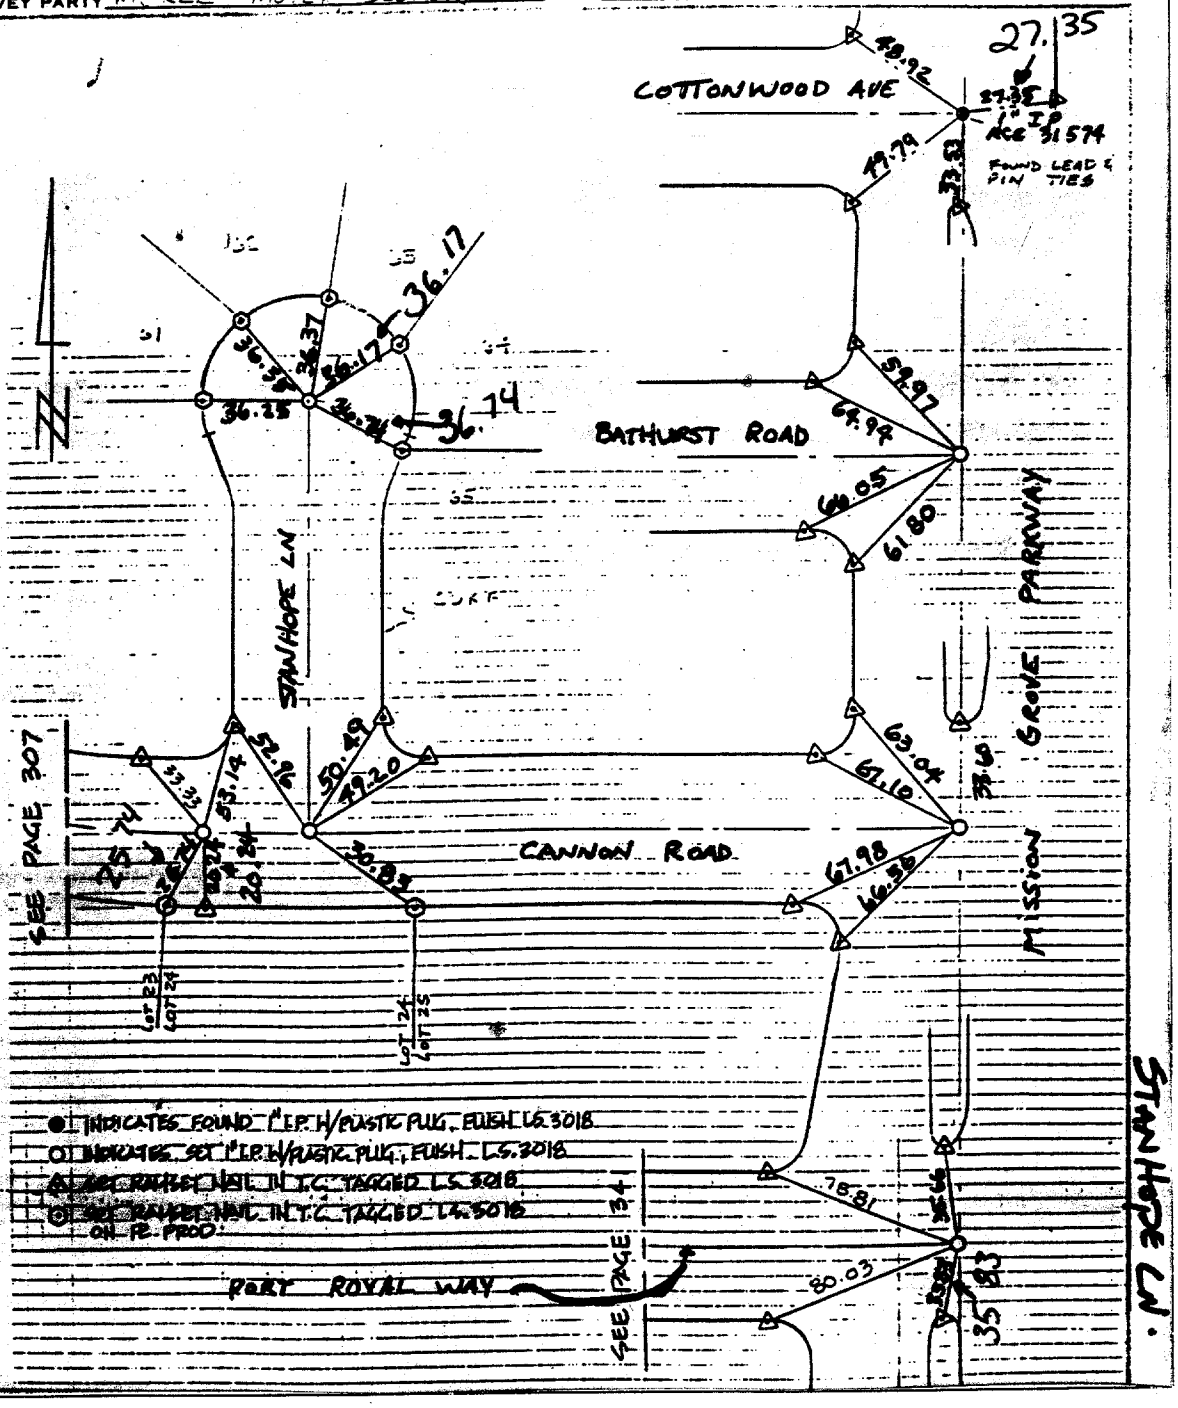

Street: MISSION GROVE PARKWAY X-Street: BIT COTTONWOOD AVE & PORT ROYAL WAY
8518 TIF
OFFICIAL USE ONLY

SURVEY NOTES

✕ FD. Ramset Nail on T/C
■ FD. "C" Nail on T/C
● FD. LD. & TK. on T/C
○ Set LD. & TK. on T/C

Scale:
Date:
Drawn by:
W.O.:
F.B.:

OFFICIAL TIE PLAT
CITY OF RIVERSIDE

These ties are for the purpose of perpetuating the found monumentation. No claim is made as to the relationship of the points or lines shown hereon to true boundary locations.

Sheet 1 of 1
File No.: