SURVEY OF FOURTH ST. @ VINE ST. INDEX LL 38 PAGE 126

SURVEYED BY ROBIN, CONNER, CANNAROZZI DATE 4 OCT 83

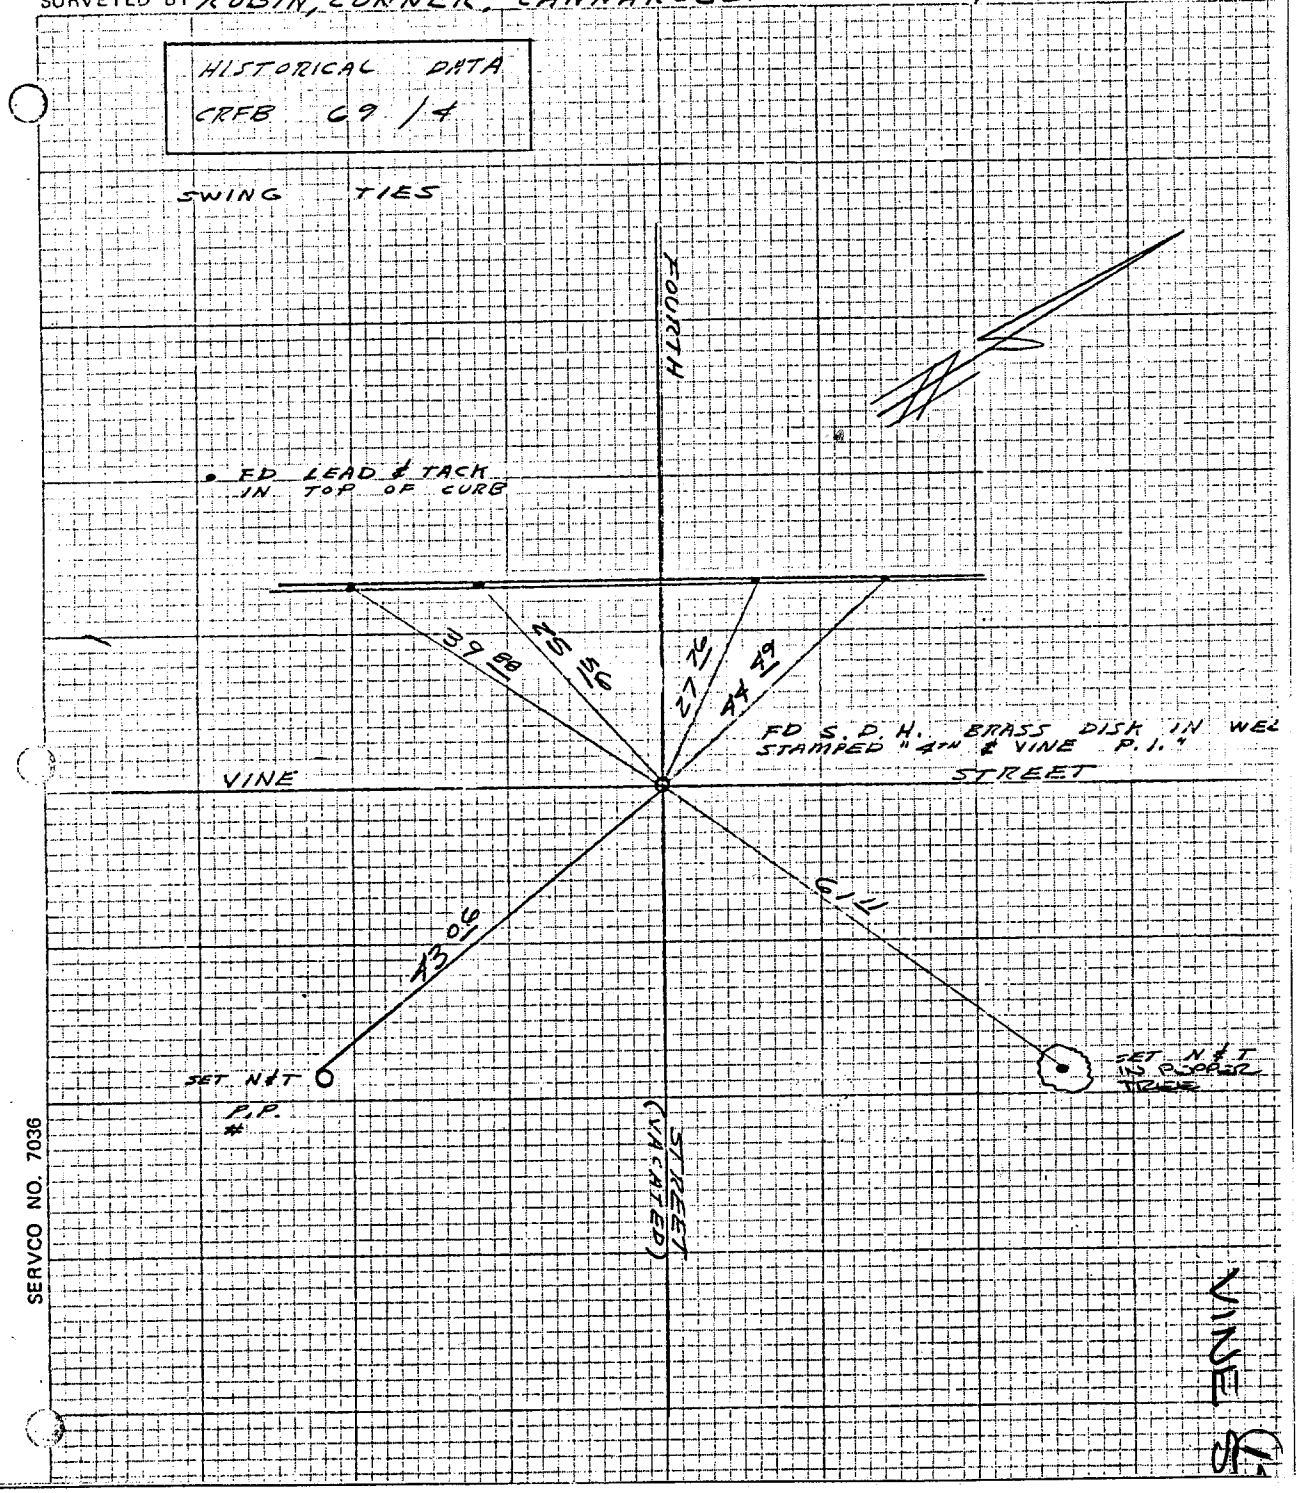

SERVCO NO. 7036

Street: FOURTH ST. 8587. TIF

X-Street: VINE ST.

OFFICIAL USE ONLY

✕ FD. Ramset Nail on T/C

■ FD. "C" Nail on T/C

● FD. LD. & TK. on T/C

○ Set LD. & TK. on T/C

Scale:	
Date:	
Drawn by:	
W.O.:	
F.B.:	

OFFICIAL TIE PLAT

CITY OF RIVERSIDE

These ties are for the purpose of perpetuating the found monumentation. No claim is made as to the relationship of the points or lines shown hereon to true boundary locations.

Sheet 1 of 1

File No.: