Street: FUCHSIA PL.
8591.TIF

X-Street: JONQUIL PL.

OFFICIAL USE ONLY

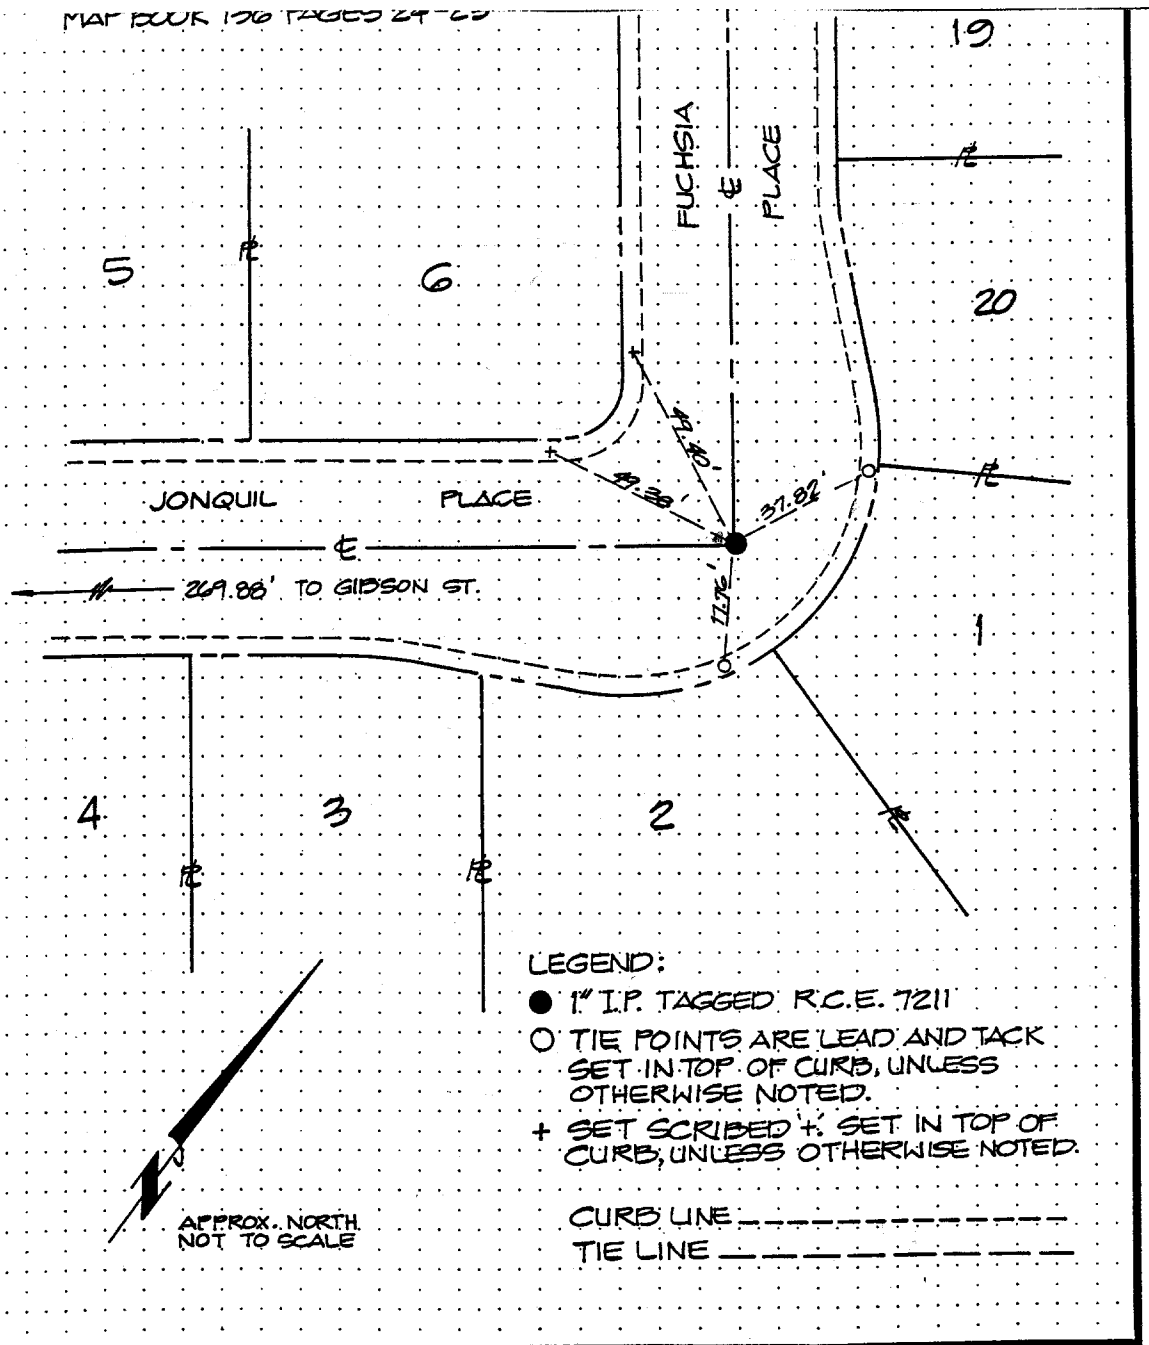

STREET FUCHSIA PL. X-STREET JONQUIL PL.

OFFICE USE ONLY

SCALE: N.T.S.	OFFICIAL TIE PLAT CITY OF RIVERSIDE	SHEET
DATE: 7-15-98		
DR. BY: JAR	PREPARED BY: FORKERT ENGINEERING & SURVEYING HUNTINGTON BEACH, CA. 92646 PHONE (714) 963-6793	OF SHEETS
W.O.:		FILE NO.:
F.B.:		

× FD. Ramset Nail on T/C
■ FD. "C" Nail on T/C
● FD. LD. & TK. on T/C
○ Set LD. & TK. on T/C

Scale:	**OFFICIAL TIE PLAT** **CITY OF RIVERSIDE**	
Date:		
Drawn by:	*These ties are for the purpose of perpetuating the found monumentation. No claim is made as to the relationship of the points or lines shown hereon to true boundary locations.*	Sheet 1 of 1
W.O.:		File No.:
F.B.:		