Street: WATKINS DRIVE X-Street: MT. VERNON AVE

8634 TIF

OFFICIAL USE ONLY

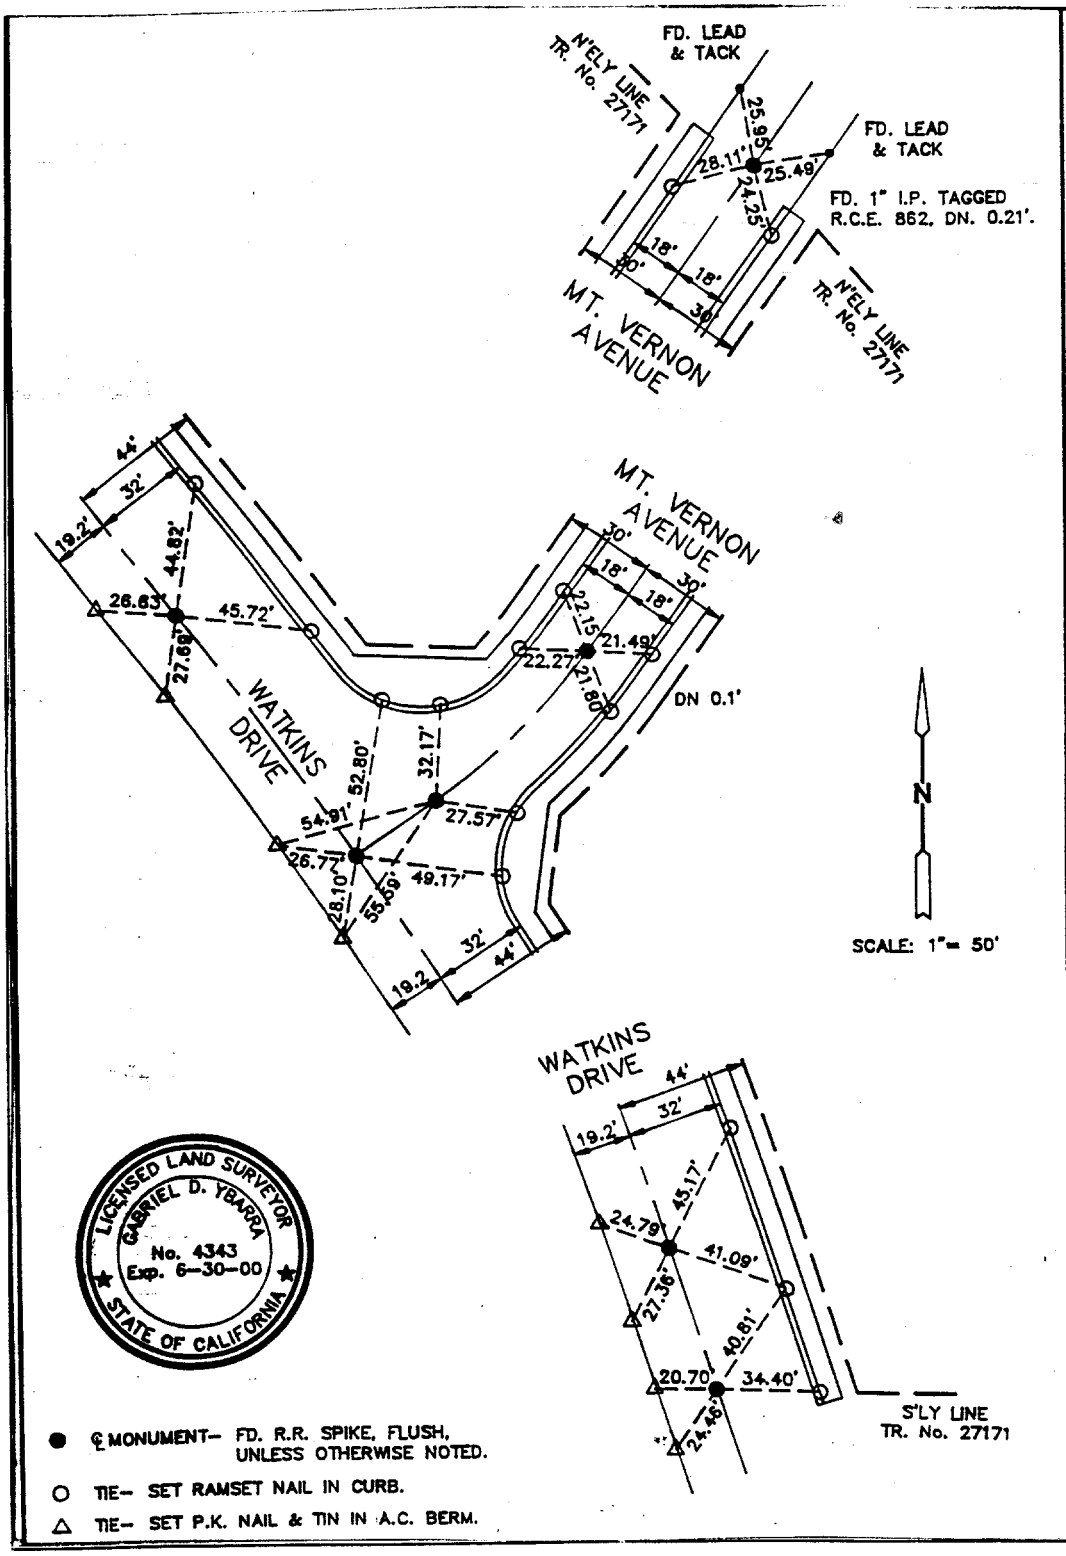

ACTION SURVEYS
4683 JONES AVENUE
RIVERSIDE, CA 92505
(909) 689-8446
(909) 689-6816 FAX

GABRIEL D. YBARRA L.S. 4343 DATE

DATE: JULY 1998 SCALE: 1"= 50'

TRACT No. 27171
CITY OF RIVERSIDE

CENTERLINE TIES
MOUNT VERNON AVENUE AND WATKINS DRIVE

SHEET 1 OF 2 SHEETS

MT. VERNON AVE

✕ FD. Ramset Nail on T/C
■ FD. "C" Nail on T/C
● FD. LD. & TK. on T/C
○ Set LD. & TK. on T/C

Scale:
Date:
Drawn by:
W.O.:
F.B.:

OFFICIAL TIE PLAT
CITY OF RIVERSIDE

These ties are for the purpose of perpetuating the found monumentation. No claim is made as to the relationship of the points or lines shown hereon to true boundary locations.

Sheet 1 of 1
File No.: