Street: WESTFALL LN. X-Street: CUL-DE-SAC

86 80 TIE

OFFICIAL USE ONLY

TRACT 9057-2

J. F. DAVIDSON ASSOCIATES
CIVIL ENGINEERS • SURVEYORS • PLANNERS

F.B. 80-5112/90

SHEET 1 OF 1 SHEET

SURVEY OF ℄ TIES TRACT 9057

FOR KENT LAND CO W.O.No. 80-5112 DATE 7-16-81

SURVEY PARTY SIMENTAL, SEPULVEDA, BROWN REF. A.M.

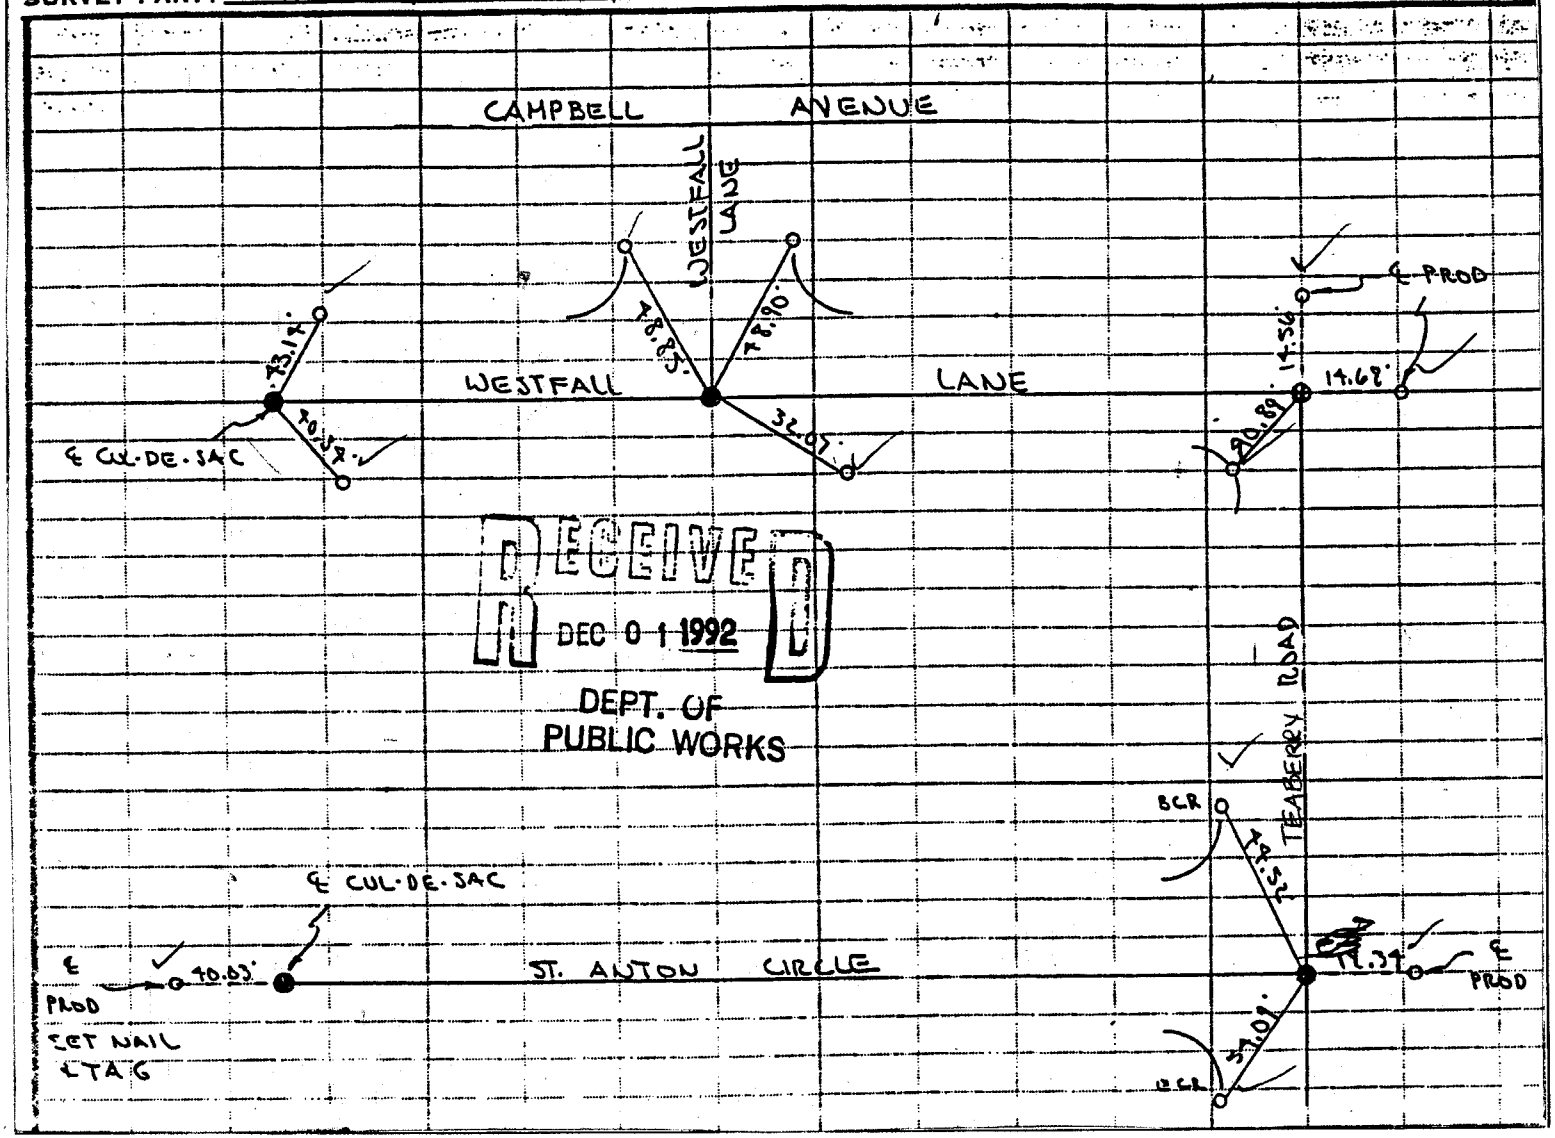

RECEIVED
DEC 01 1992
DEPT. OF PUBLIC WORKS

● FD. LD. & TK. on T/C
○ Set LD. & TK. on T/C
✕ FD. Ramset Nail on T/C
■ FD. "C" Nail on T/C

OFFICIAL TIE PLAT
CITY OF RIVERSIDE

These ties are for the purpose of perpetuating the found monumentation. No claim is made as to the relationship of the points or lines shown hereon to true boundary locations.

Sheet 1 of 1

File No.:

Scale:

Date:

Drawn by:

W.O.:

F.B.: