Street: WESTFIELD DR. 86 84 TIE

X-Street: EISNER AVE

OFFICIAL USE ONLY

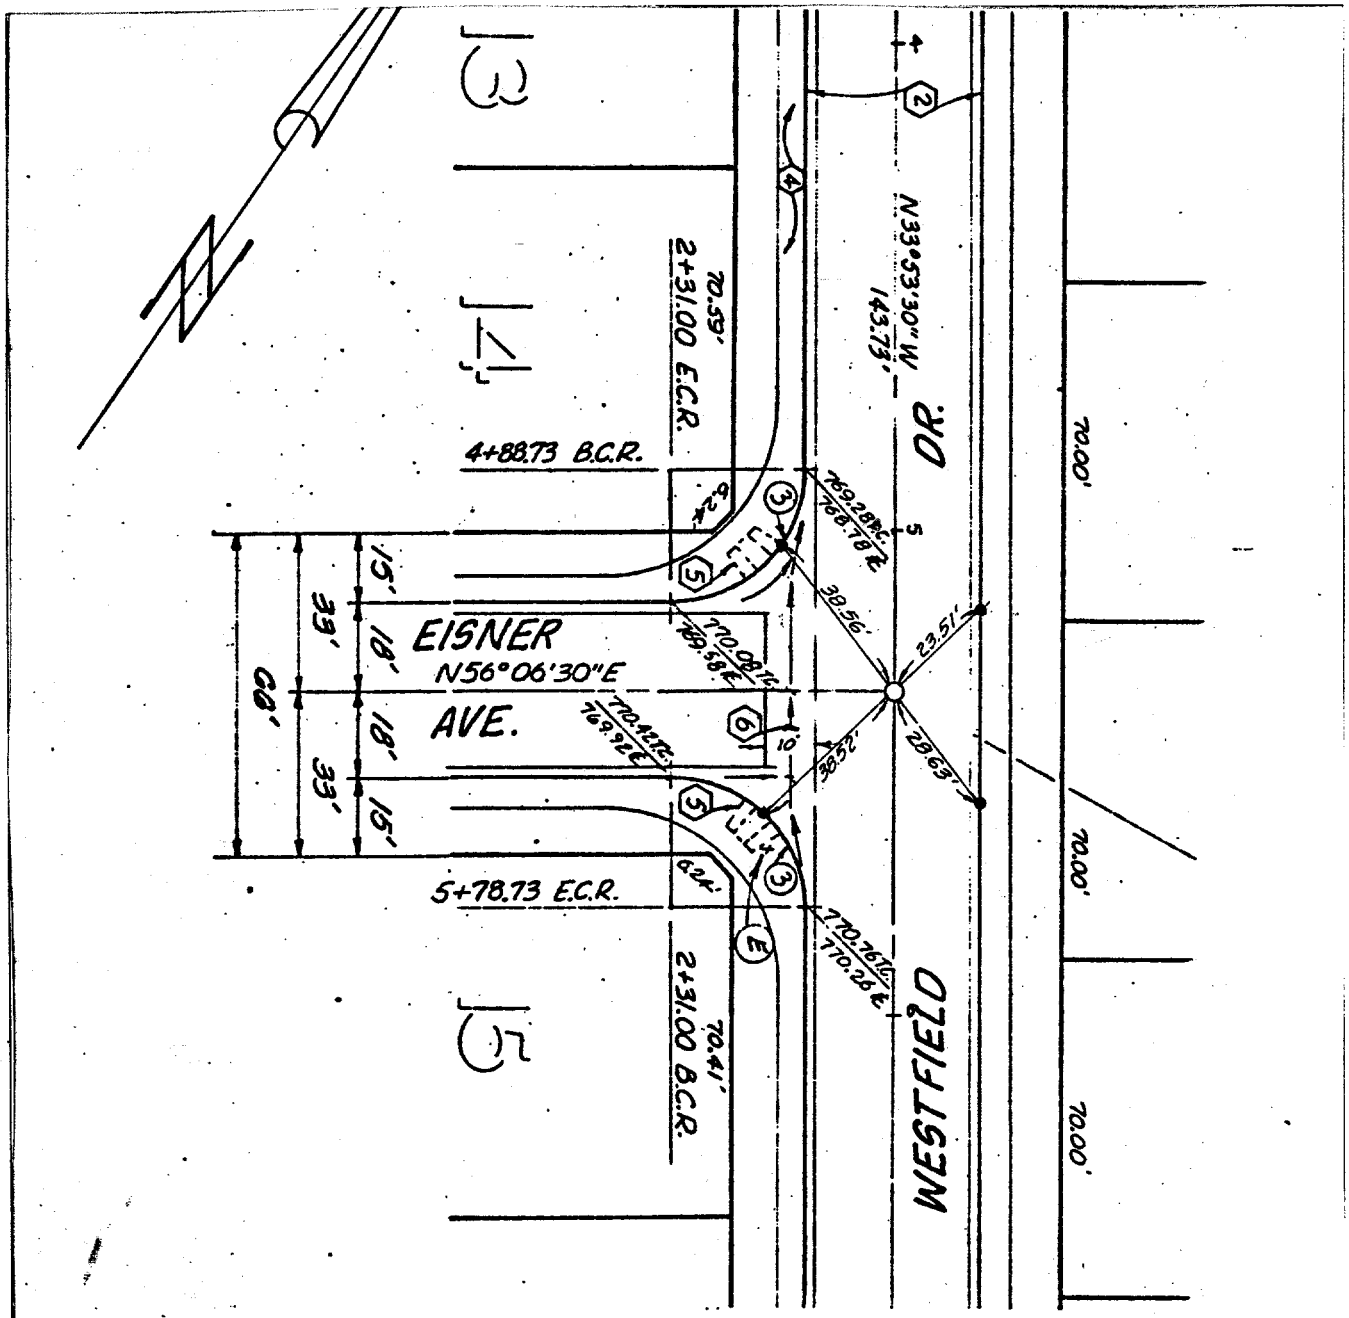

J.F. DAVIDSON ASSOCIATES

• Indicates Set Nail on Curb.

O Indicates 3/4" I.P. with plastic plug stamped "R.C.E. 862, Flush

✕ FD. Ramset Nail on T/C	● FD. LD. & TK. on T/C
■ FD. "C" Nail on T/C	○ Set LD. & TK. on T/C

Scale: 1" = 40'	**OFFICIAL TIE PLAT**	TRACT 8898-2
Date: 2-28-79	**CITY OF RIVERSIDE**	
Drawn by:	*These ties are for the purpose of perpetuating the found monumentation. No claim is made as to the relationship of the points or lines shown hereon to true boundary locations.*	
W.O.:		Sheet 4 of 6
F.B.:		File No.: