Street: WESTFIELD DR. 86 87 TIF

X-Street: EDWARDS PLACE

OFFICIAL USE ONLY

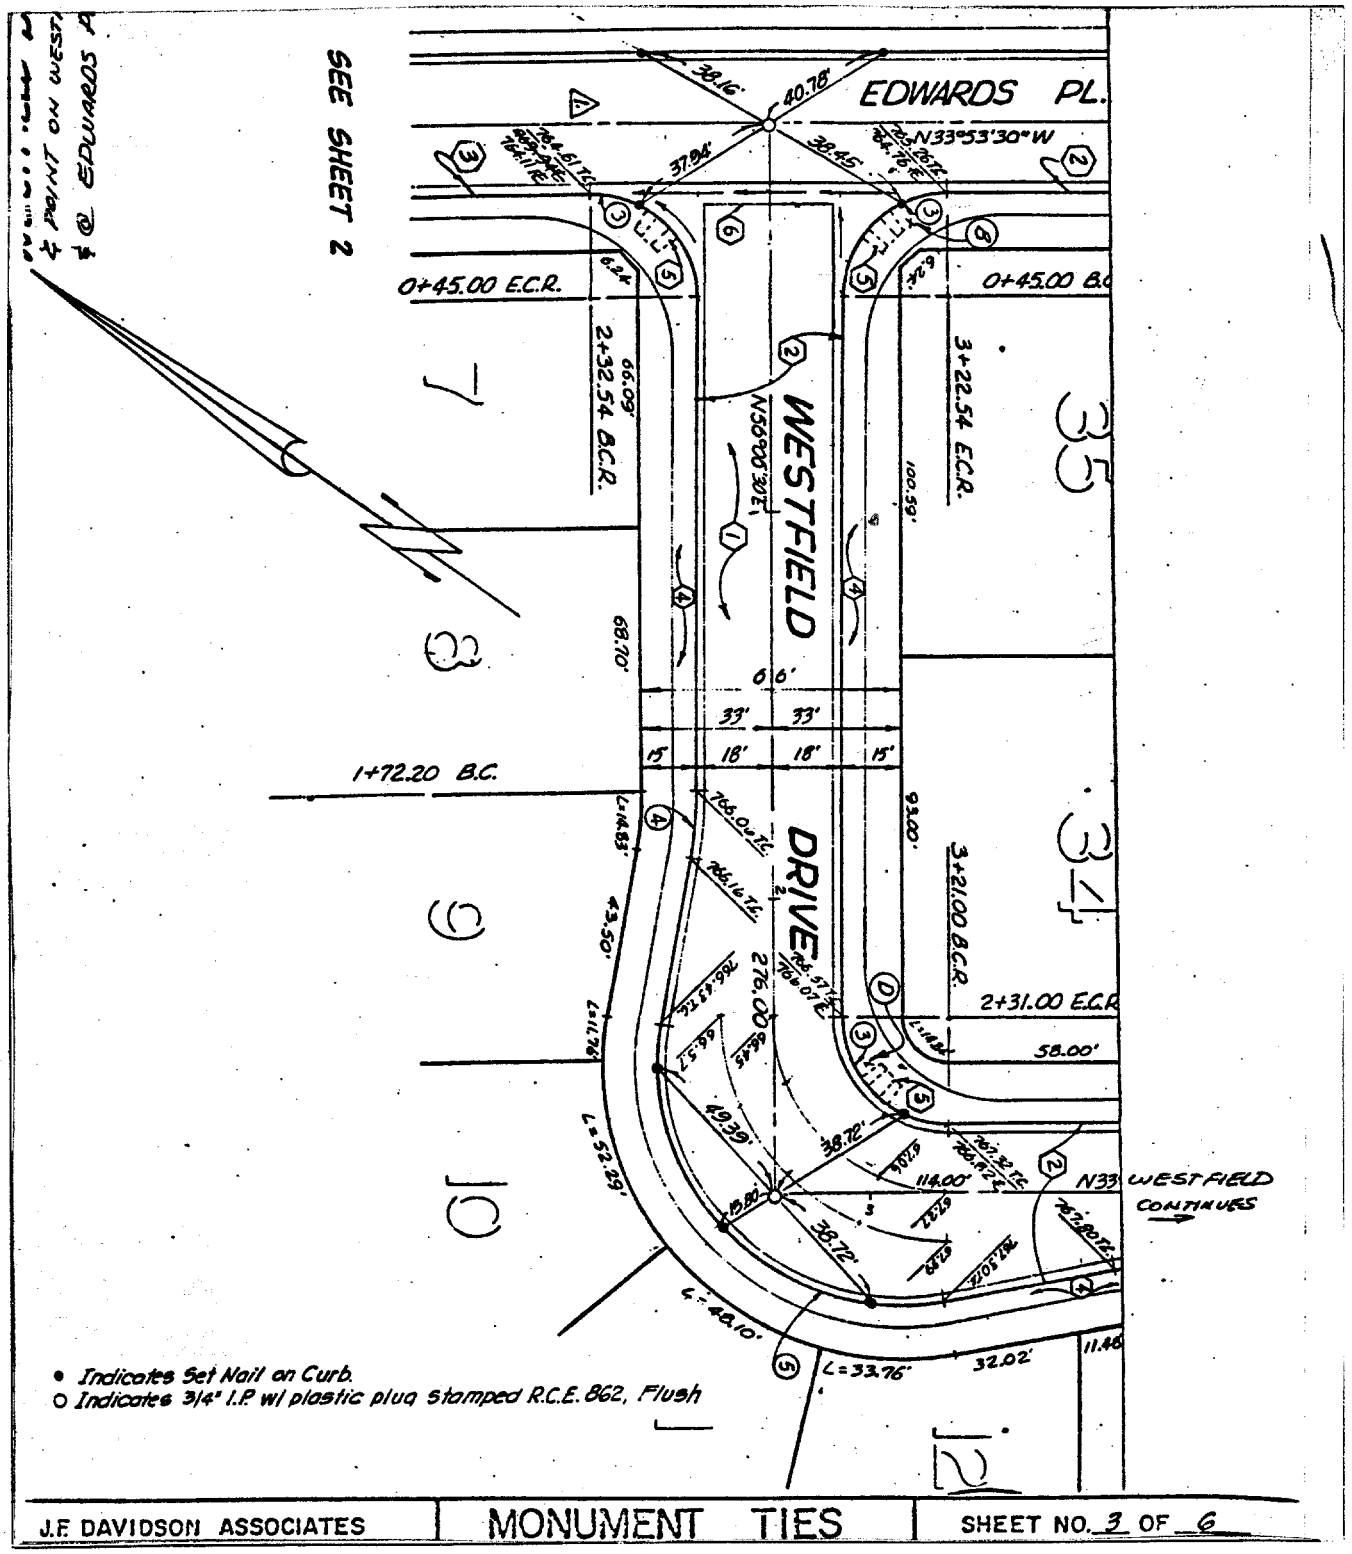


J.F. DAVIDSON ASSOCIATES | MONUMENT TIES | SHEET NO. 3 OF 6

✕ FD. Ramset Nail on T/C
■ FD. "C" Nail on T/C
● FD. LD. & TK. on T/C
○ Set LD. & TK. on T/C

| | | |
|---|---|---|
| Scale: 1" = 40' | **OFFICIAL TIE PLAT** | TR 8898-2 |
| Date: 2-28-79 | **CITY OF RIVERSIDE** | |
| Drawn by: | *These ties are for the purpose of perpetuating the found monumentation. No claim is made as to the relationship of the points or lines shown hereon to true boundary locations.* | Sheet 3 of 6 |
| W.O.: | | File No.: |
| F.B.: | | |