SWING TIES

HISTORICAL DATA

- TR 24684 TIE SHT. DATED 1-24-91
- MB 219/71-75

NOTE:

( ) RECORD DIST. PER. TR 24684 TIES DATED 1-24-91

◉ FD. 1" I.P. W/LS 4055 TAG PER MB 219/71-75 FLUSH

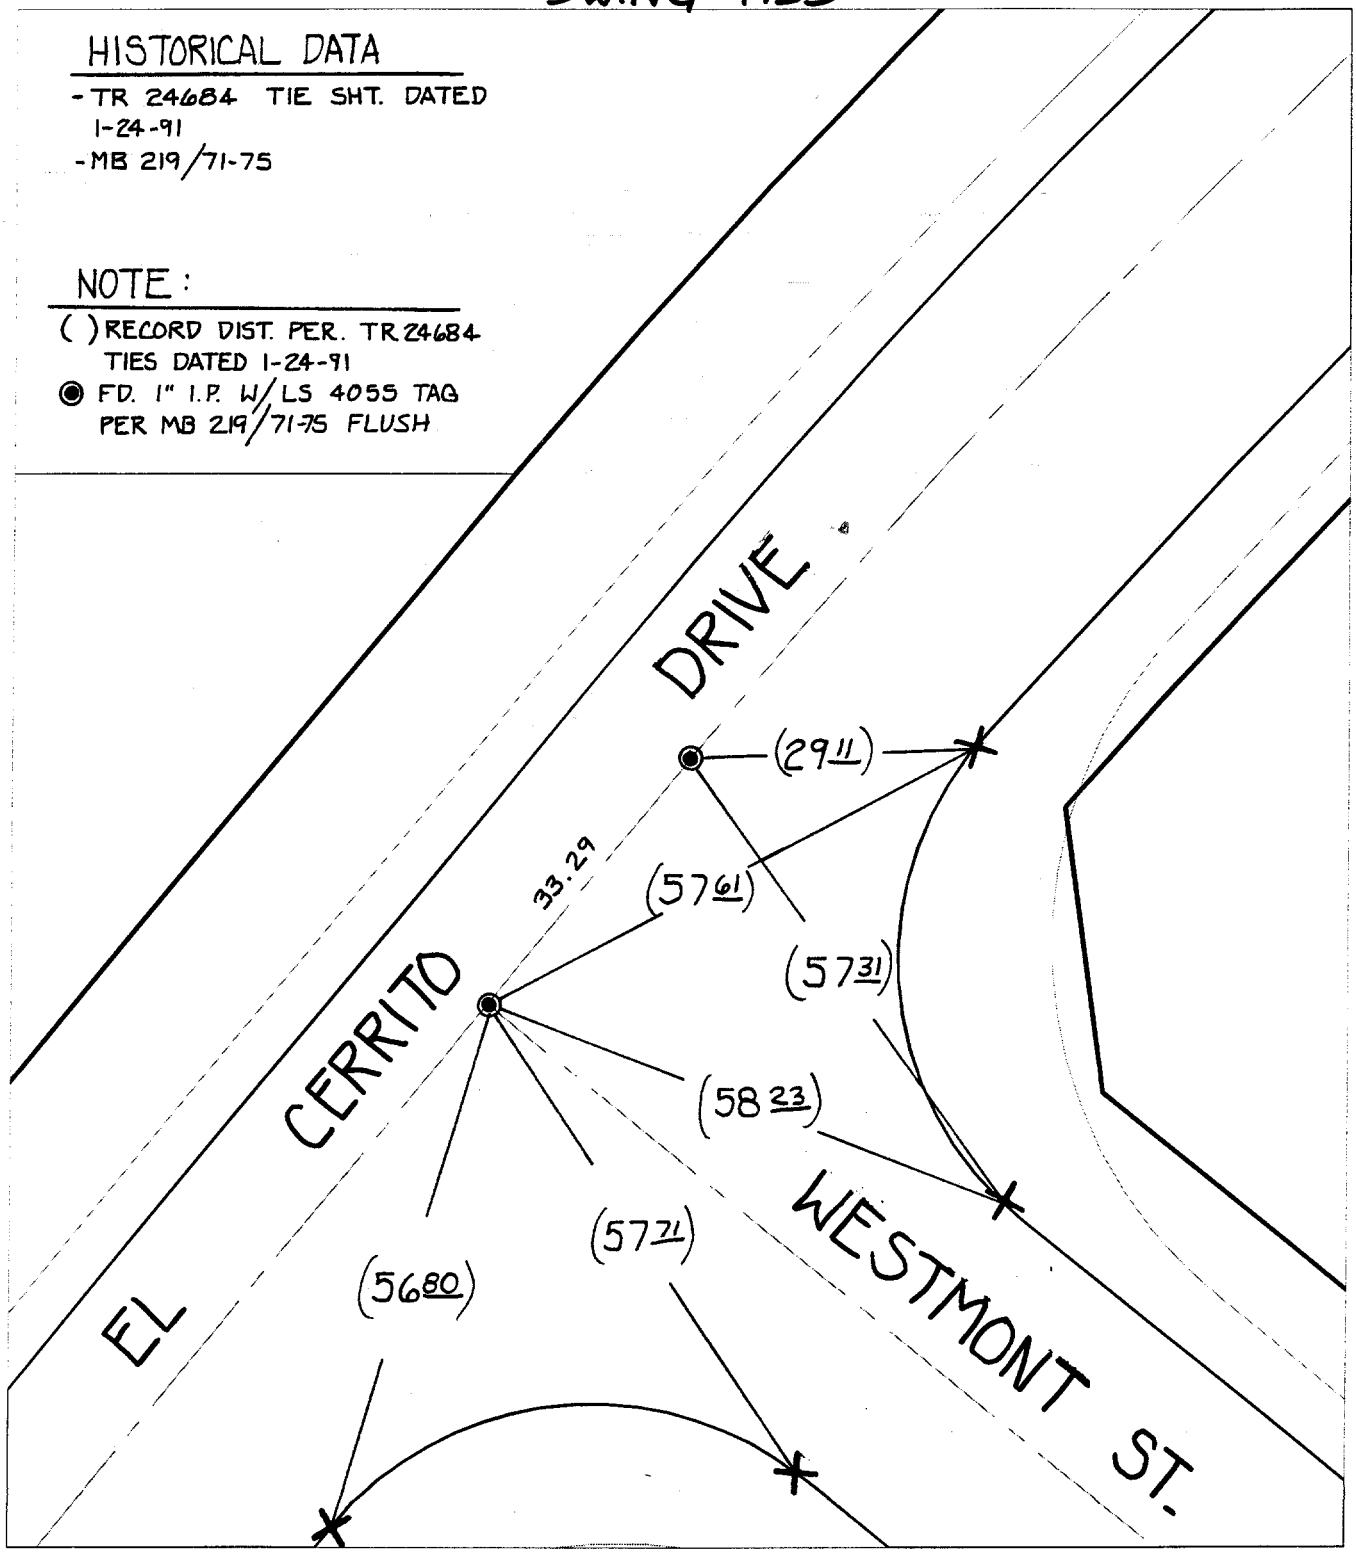

Street: EL CERRITO DRIVE

X-Street: WESTMONT STREET

OFFICIAL USE ONLY

BK 70 TIE

✕ FD. Ramset Nail on T/C

■ FD. "C" Nail on T/C

● FD. LD. & TK. on T/C

○ Set LD. & TK. on T/C

Scale: 1" = 20'	**OFFICIAL TIE PLAT** CITY OF RIVERSIDE	N W E S
Date: 03/9/00		
Drawn by: SURVEY	*These ties are for the purpose of perpetuating the found monumentation. No claim is made as to the relationship of the points or lines shown hereon to true boundary locations.*	
W.O.:		Sheet 1 of 1
F.B.:		File No.: