SURVEY OF WHITEGATE PARTNERS TR 22964

FOR FINALIMONS W.O. No. 87-10155 Date 9-18-89

SURVEY PARTY Perez, Garcia REF. A.M.

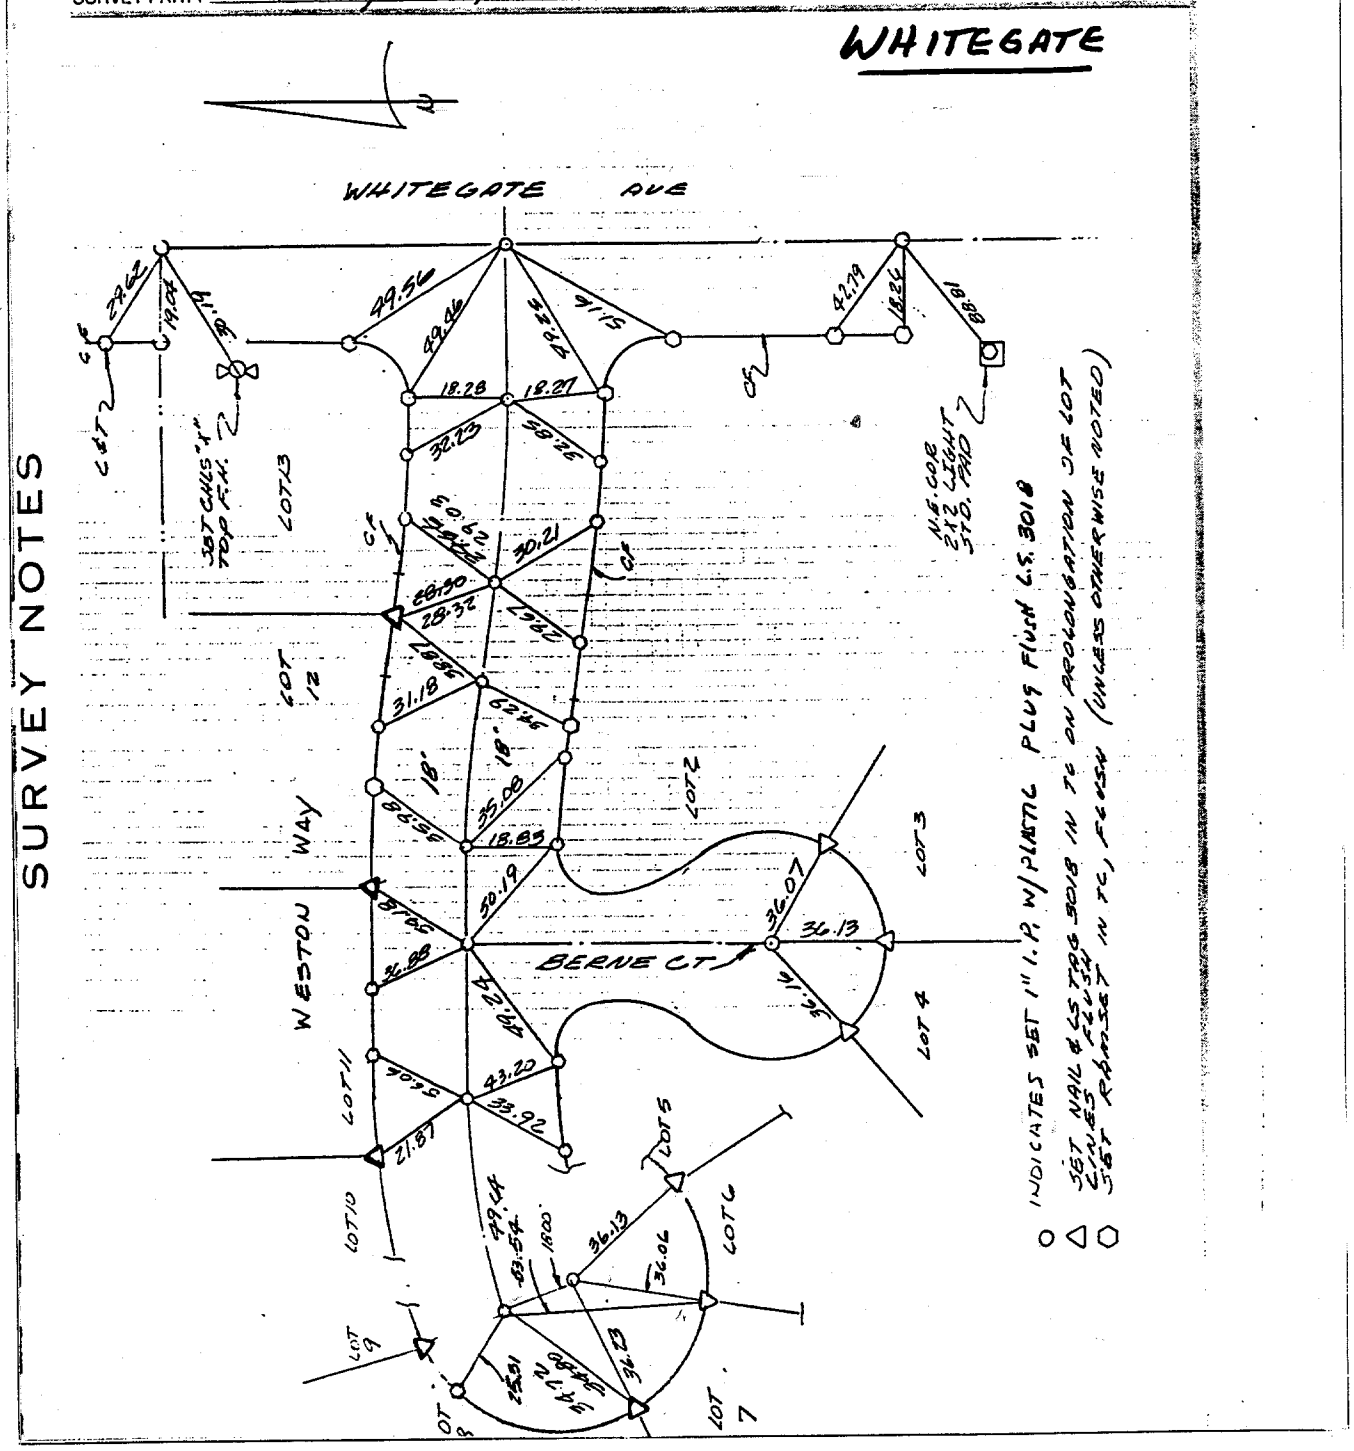

Street: WESTON WAY 8300 T/F

X-Street: BERNE CT.

OFFICIAL USE ONLY

✕ FD. Ramset Nail on T/C

■ FD. "C" Nail on T/C

● FD. LD. & TK. on T/C

○ Set LD. & TK. on T/C

Scale:	**OFFICIAL TIE PLAT**	
Date:	**CITY OF RIVERSIDE**	
Drawn by:	*These ties are for the purpose of perpetuating the found monumentation. No claim is made as to the relationship of the points or lines shown hereon to true boundary locations.*	Sheet 1 of 1
W.O.:		File No.:
F.B.:		