Street: WESTPARK DR.
8202 TIF

X-Street: CUL-DE-SAC

OFFICIAL USE ONLY

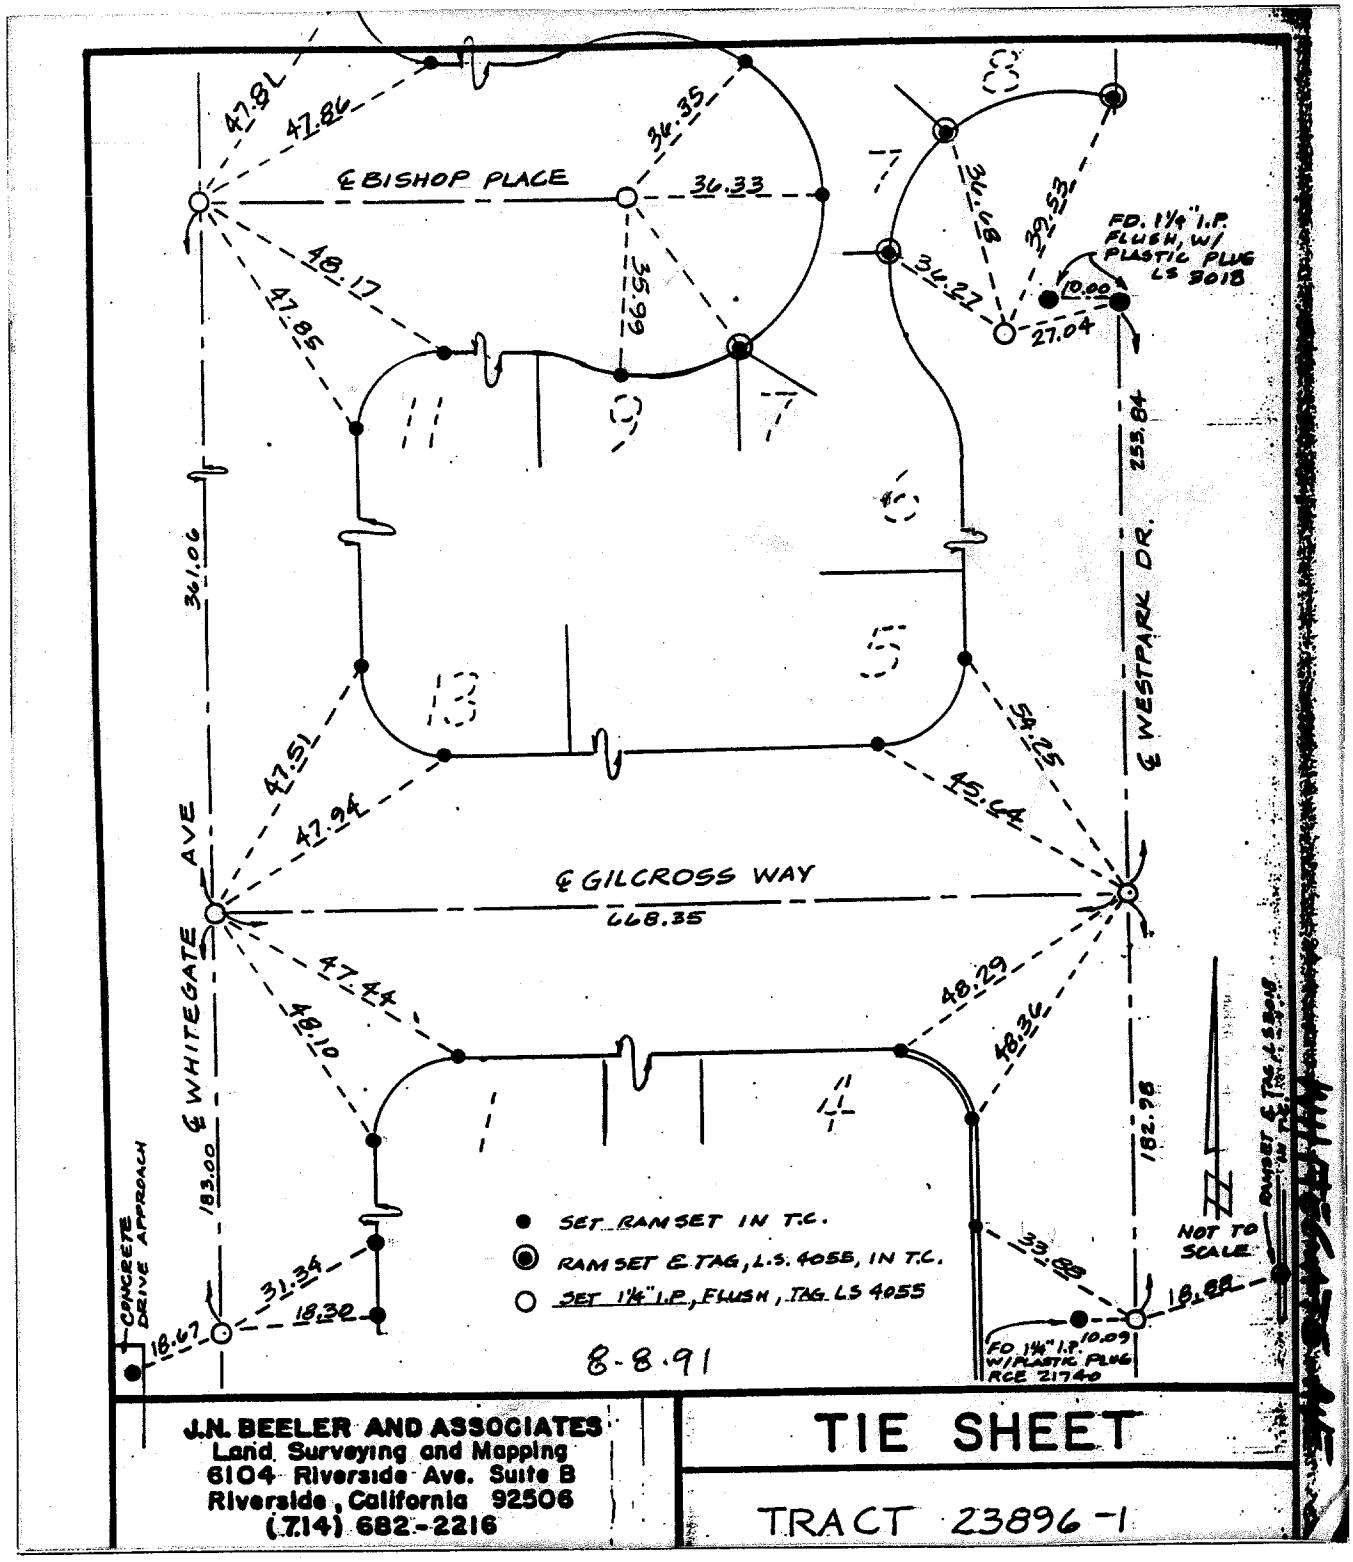

J.N. BEELER AND ASSOCIATES
Land Surveying and Mapping
6104 Riverside Ave. Suite B
Riverside, California 92506
(714) 682-2216

TIE SHEET

TRACT 23896-1

X FD. Ramset Nail on T/C
■ FD. "C" Nail on T/C
● FD. LD. & TK. on T/C
○ Set LD. & TK. on T/C

Scale:	**OFFICIAL TIE PLAT**	
Date:	**CITY OF RIVERSIDE**	
Drawn by:	*These ties are for the purpose of perpetuating the found monumentation. No claim is made as to the relationship of the points or lines shown hereon to true boundary locations.*	
W.O.:		Sheet 1 of 1
F.B.:		File No.: