Street: WESTVIEW DRIVE

X-Street: HAWKLEY DR.

OFFICIAL USE ONLY

8717 TIE

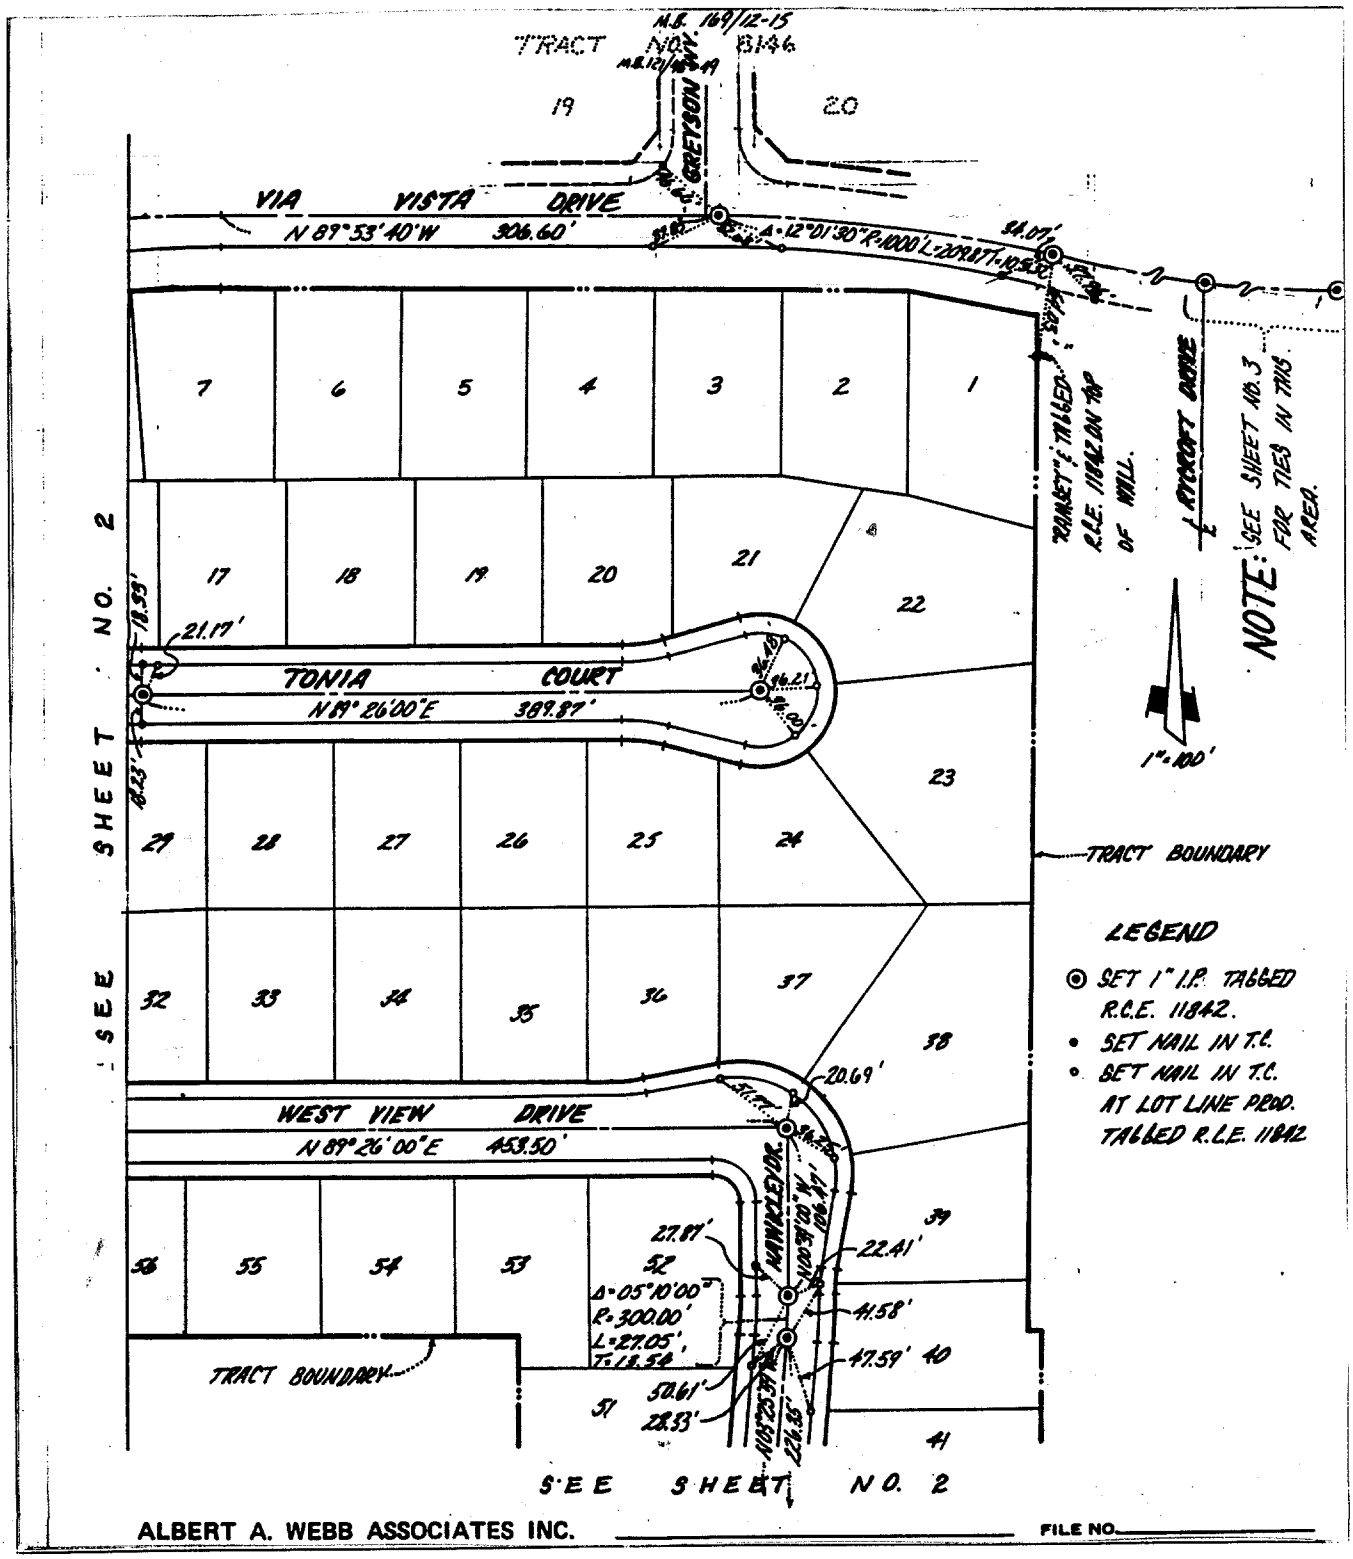

ALBERT A. WEBB ASSOCIATES INC. FILE NO.

✕ FD. Ramset Nail on T/C

■ FD. "C" Nail on T/C

● FD. LD. & TK. on T/C

○ Set LD. & TK. on T/C

Scale:	**OFFICIAL TIE PLAT**	TRACT 21679-1
Date: 6-8-88	**CITY OF RIVERSIDE**	
Drawn by: T.G.	*These ties are for the purpose of perpetuating the found monumentation. No claim is made as to the relationship of the points or lines shown hereon to true boundary locations.*	Sheet 2 of 3
W.O.: 86-90		File No.:
F.B.:		