Street: WESTVIEW DRIVE E'LY X-Street: TONIA COURT

8218 TIE

OFFICIAL USE ONLY

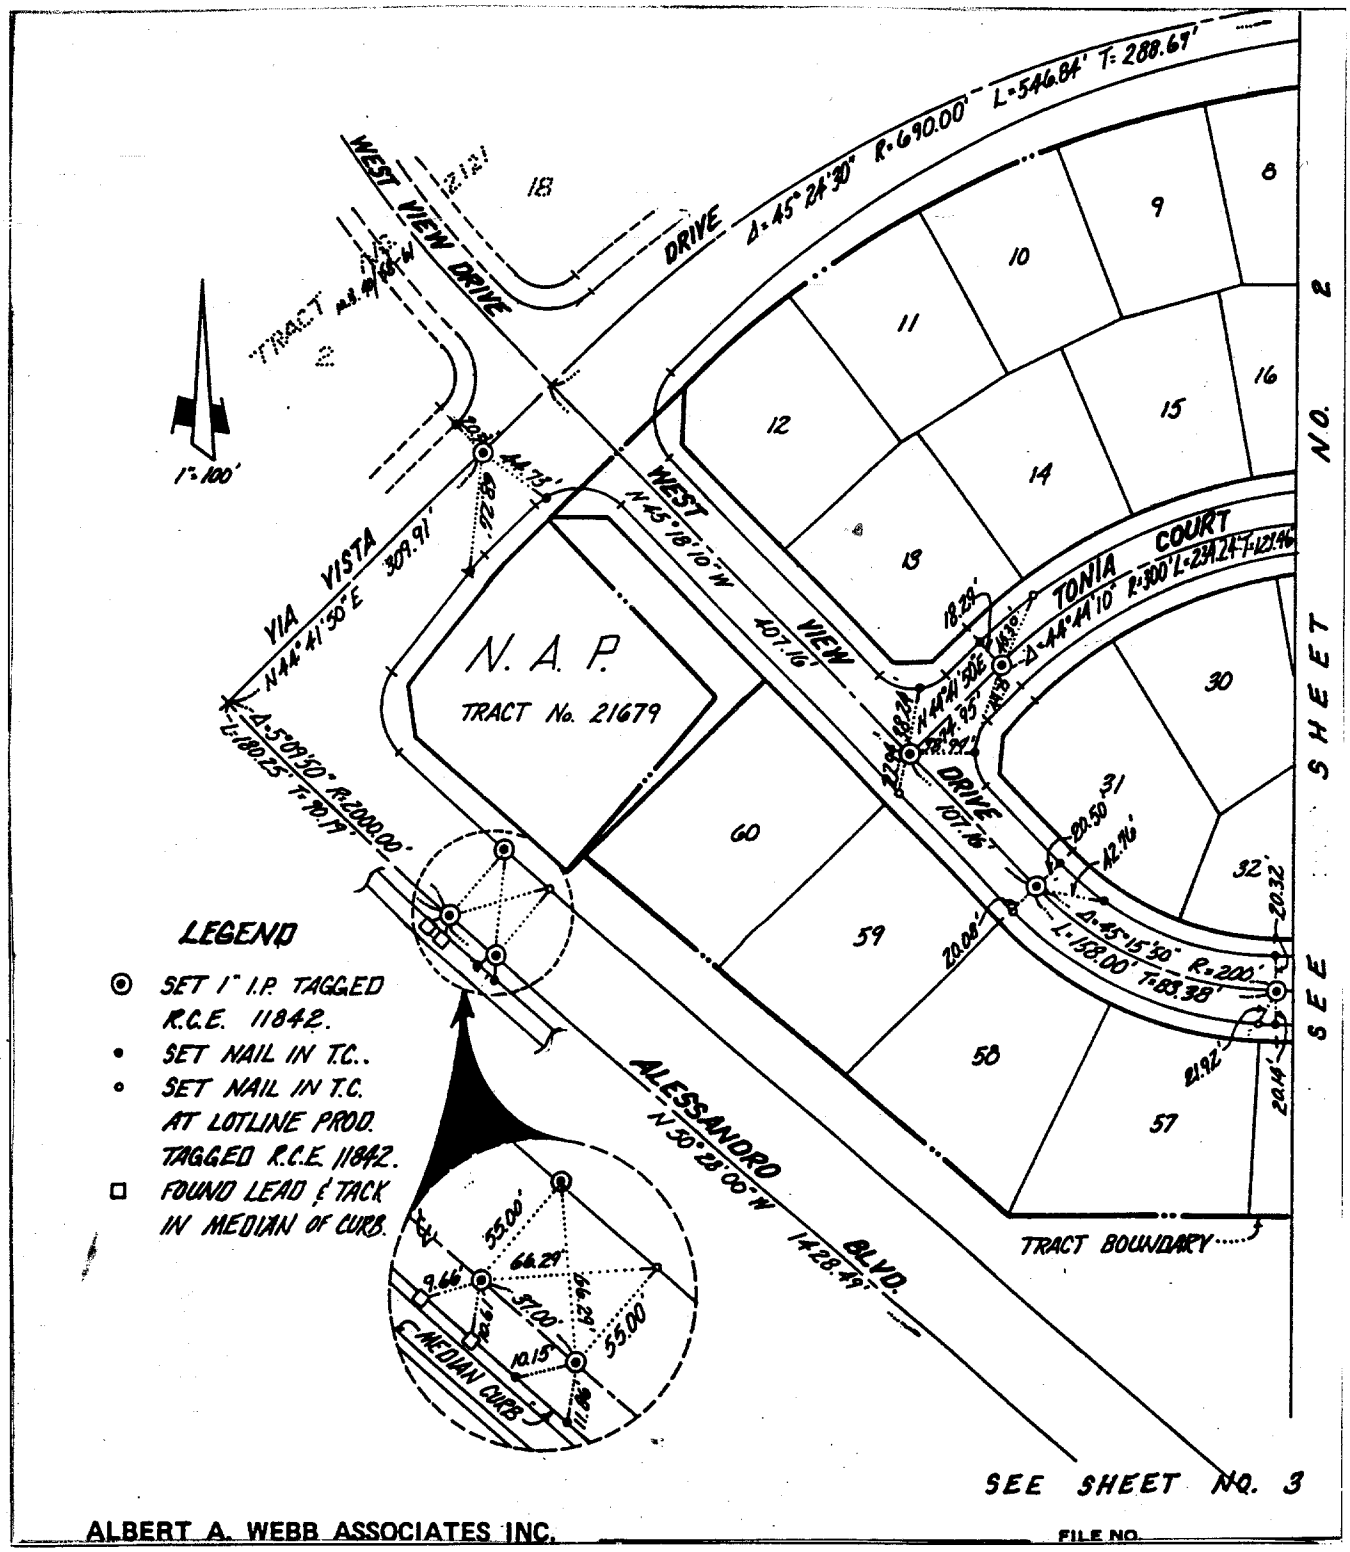

ALBERT A. WEBB ASSOCIATES INC.

FILE NO.

✕ FD. Ramset Nail on T/C
■ FD. "C" Nail on T/C
● FD. LD. & TK. on T/C
○ Set LD. & TK. on T/C

Scale:	**OFFICIAL TIE PLAT**	TRACT 21679-1
Date: 6-7-88	**CITY OF RIVERSIDE**	
Drawn by: T.G	*These ties are for the purpose of perpetuating the found monumentation. No claim is made as to the relationship of the points or lines shown hereon to true boundary locations.*	Sheet 1 of 1
W.O.: 86-90		File No.:
F.B.:		