SURVEY OF ℄ Ties Whitegate & Muirfield DATE 7-2-80 TR No. J.O. 8126

PARTY NO. AND MEMBERS DLewis D Troy SLong F.B. PAGE 7 of 9

M.S. NOTES CALC'D BY: CALC'S CHECKED BY: MAP NO. WEATHER

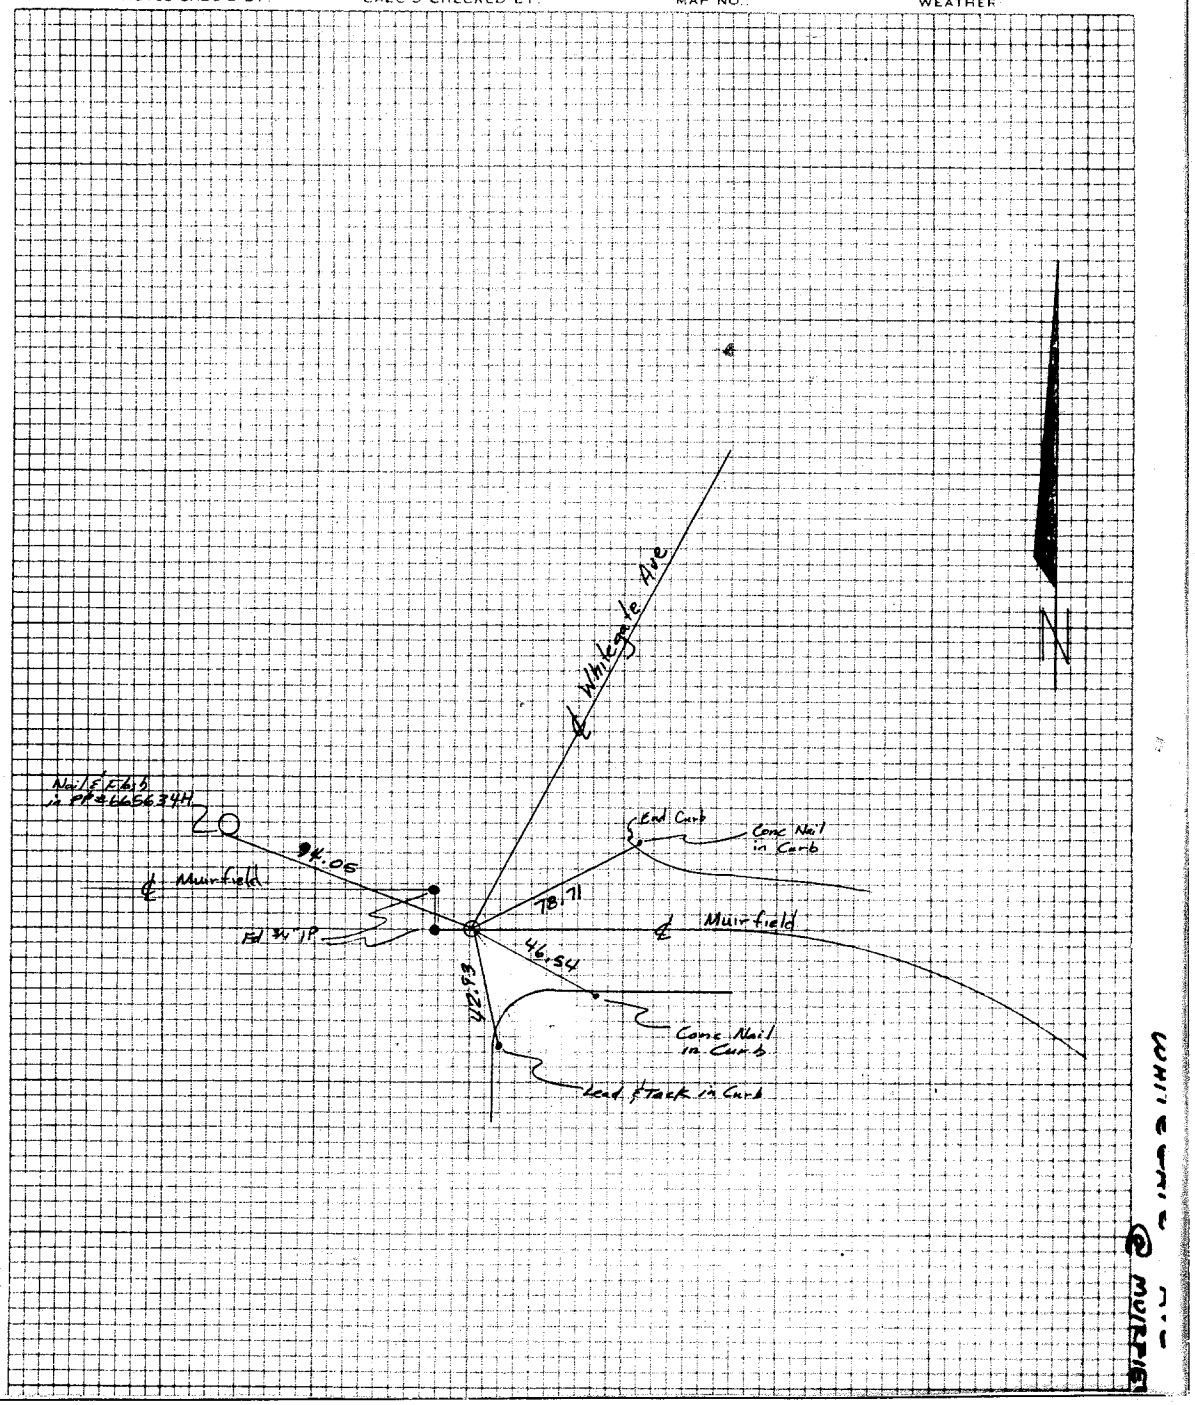

Street: WHITEGATE AVE. 8242 TIE

X-Street: MUIRFIELD RD.

OFFICIAL USE ONLY

✕ FD. Ramset Nail on T/C

■ FD. "C" Nail on T/C

● FD. LD. & TK. on T/C

○ Set LD. & TK. on T/C

Scale:	**OFFICIAL TIE PLAT**	
Date:	**CITY OF RIVERSIDE**	
Drawn by:	*These ties are for the purpose of perpetuating the found monumentation. No claim is made as to the relationship of the points or lines shown hereon to true boundary locations.*	
W.O.:		Sheet 1 of 1
F.B.:		File No.: