TRANSIT & SWING TIES

HISTORICAL DATA

C.R.F.B. 979/25

NOTE:

◉ - ~~FD. 3/4" I.P. W/R.E. 9876 TAG PER CRFB 979/25~~
RESET P.K. NAIL & CITY TAG
FLUSH 12-29-06

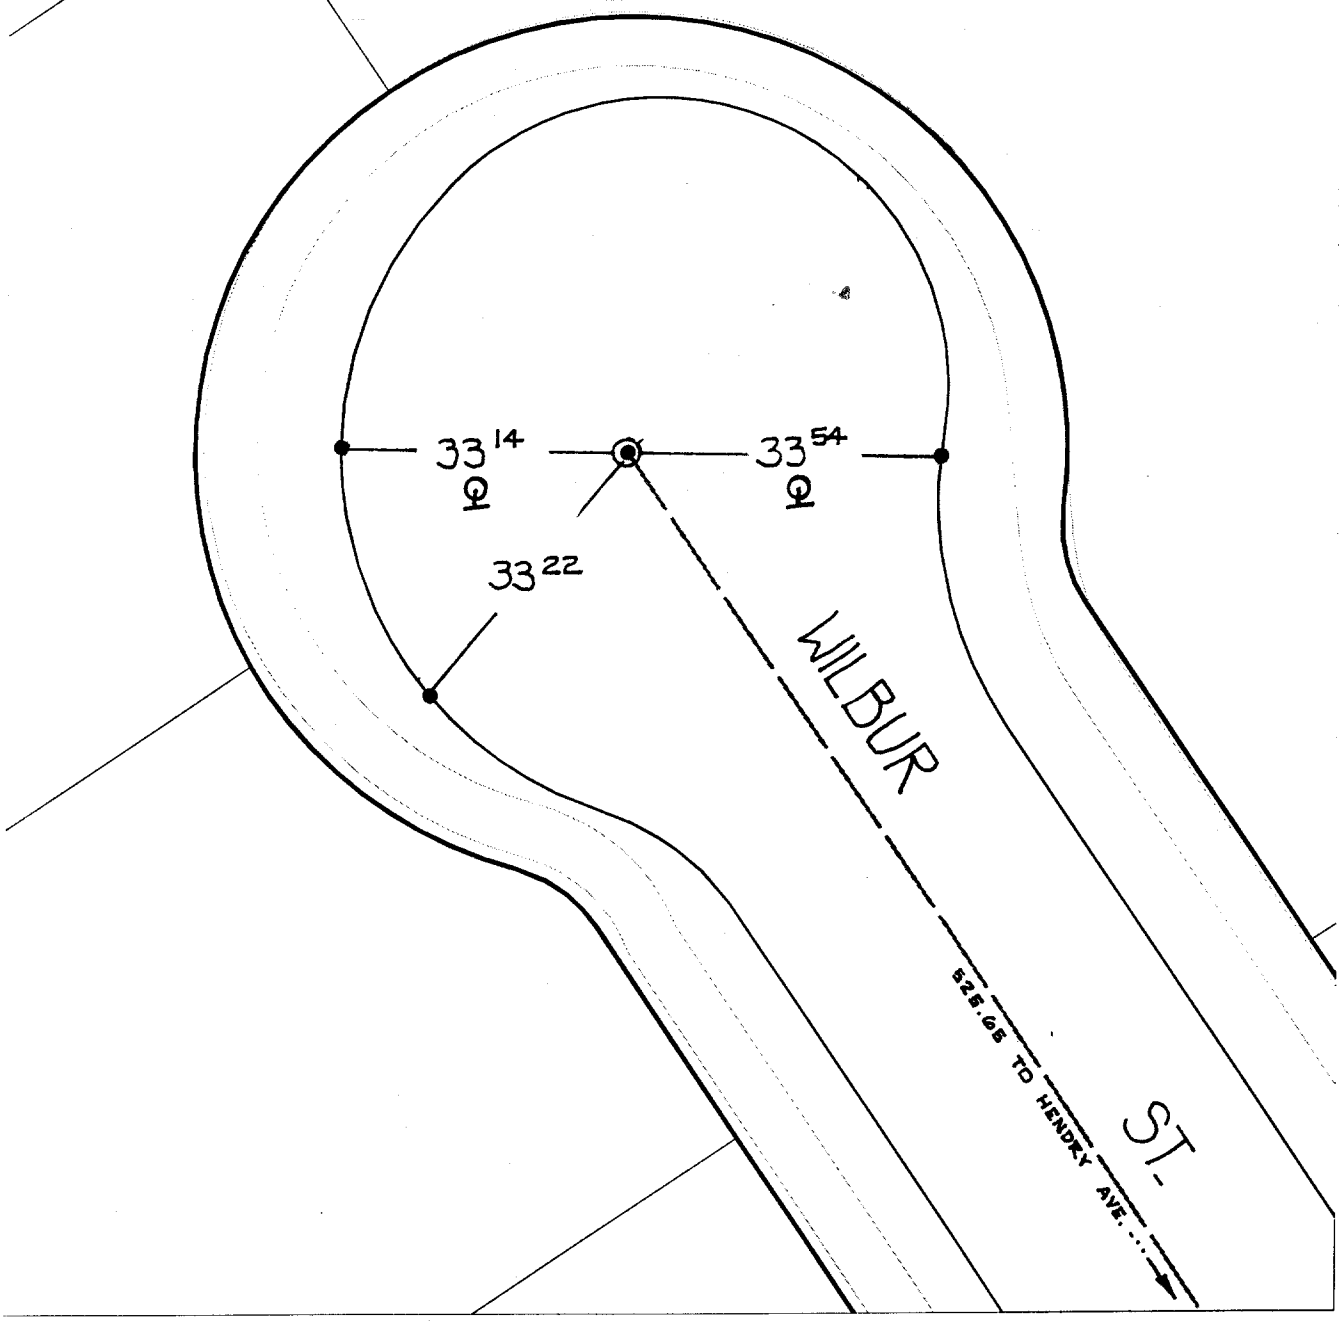

Street: 8768 TIE WILBUR ST

X-Street: OFFICIAL USE ONLY

CUL-DE-SAC

✕ FD. Ramset Nail on T/C
■ FD. "C" Nail on T/C
● FD. LD. & TK. on T/C
○ Set LD. & TK. on T/C

Scale: 1" = 20'	**OFFICIAL TIE PLAT**	N W E S
Date: 11/24/99	**CITY OF RIVERSIDE**	
Drawn by: scurtis	*These ties are for the purpose of perpetuating the found monumentation. No claim is made as to the relationship of the points or lines shown hereon to true boundary locations.*	Sheet 1 of 1
W.O.:		File No.:
F.B.:		