FOR KAUFMAN & BROAD W.O.No. 81-7156 DATE 6-19-83

SURVEY PARTY SIMENTAL, SEPULVEDA, FURLONG REF. A.M.

SURVEY NOTES

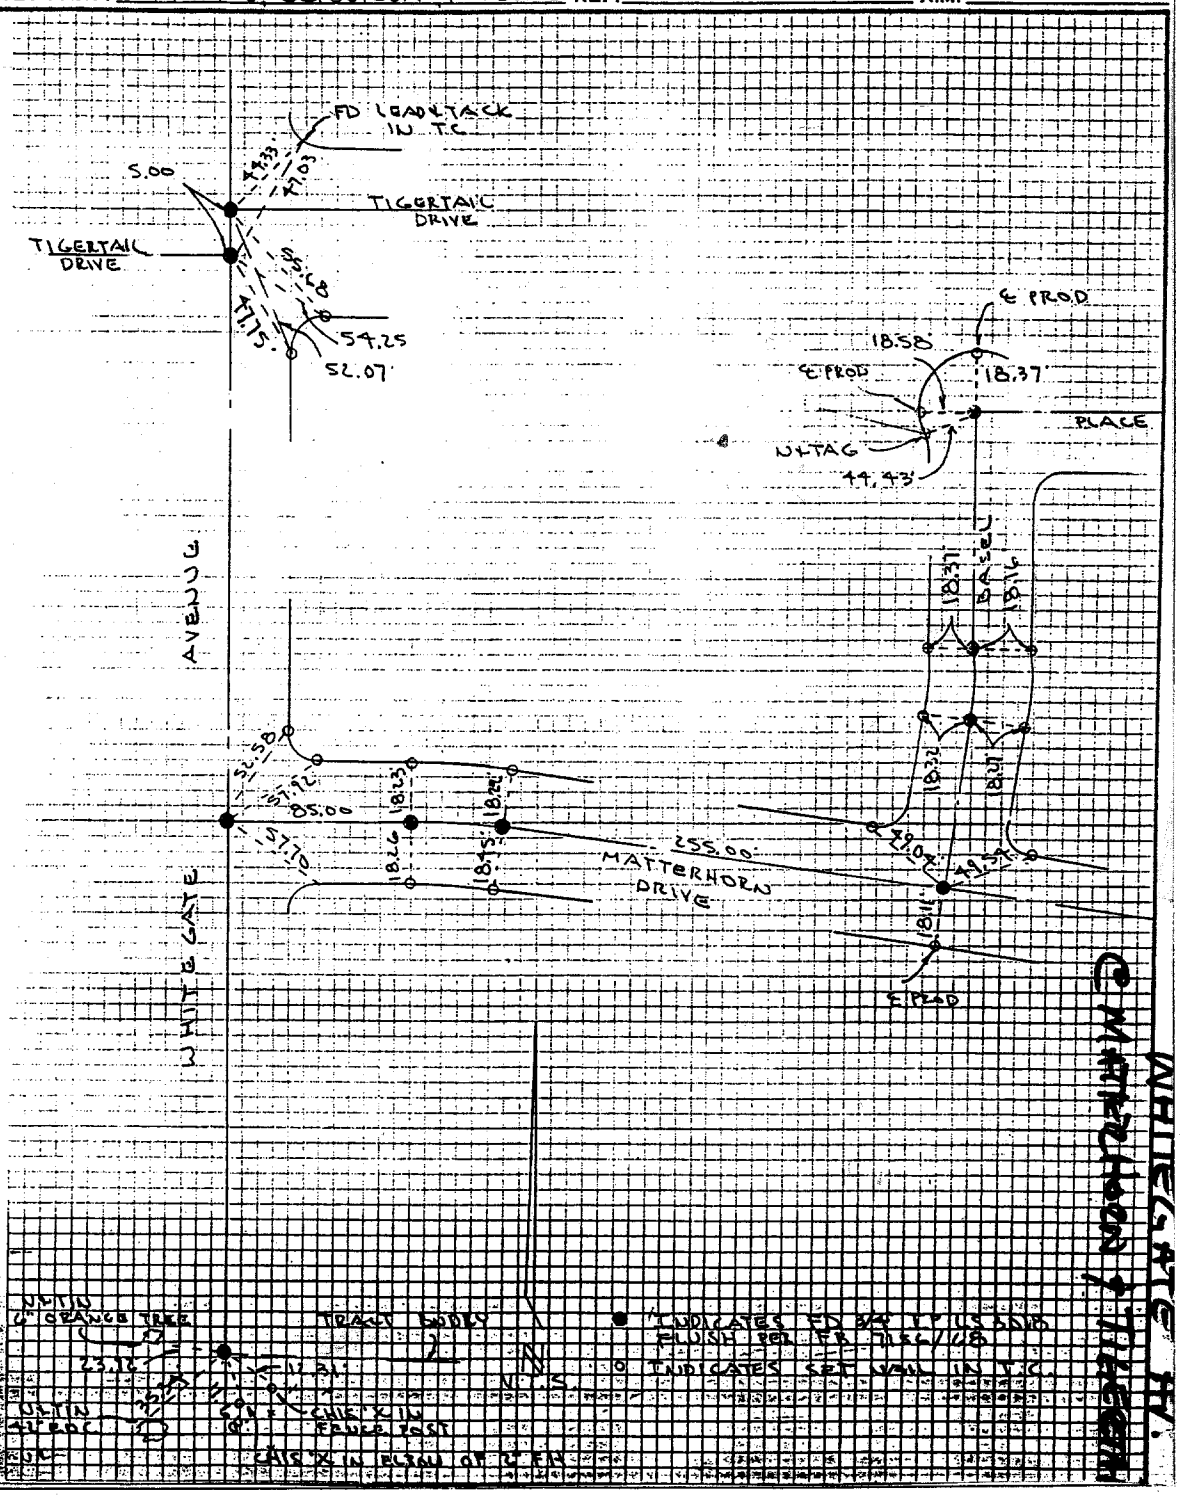

Street: WHITEGATE AVE. 8720 TIE

X-Street: MATTERHORN DR.

OFFICIAL USE ONLY

✕ FD. Ramset Nail on T/C

■ FD. "C" Nail on T/C

● FD. LD. & TK. on T/C

○ Set LD. & TK. on T/C

Scale:	**OFFICIAL TIE PLAT**	
Date:	**CITY OF RIVERSIDE**	
Drawn by:	*These ties are for the purpose of perpetuating the found monumentation. No claim is made as to the relationship of the points or lines shown hereon to true boundary locations.*	Sheet 1 of 1
W.O.:		File No.:
F.B.:		