SURVEY OF TRACT 18574

FOR K & B W.O.No. 82-7831 DATE 4-16-84

SURVEY PARTY ANDREW HOOD REF. A.M.

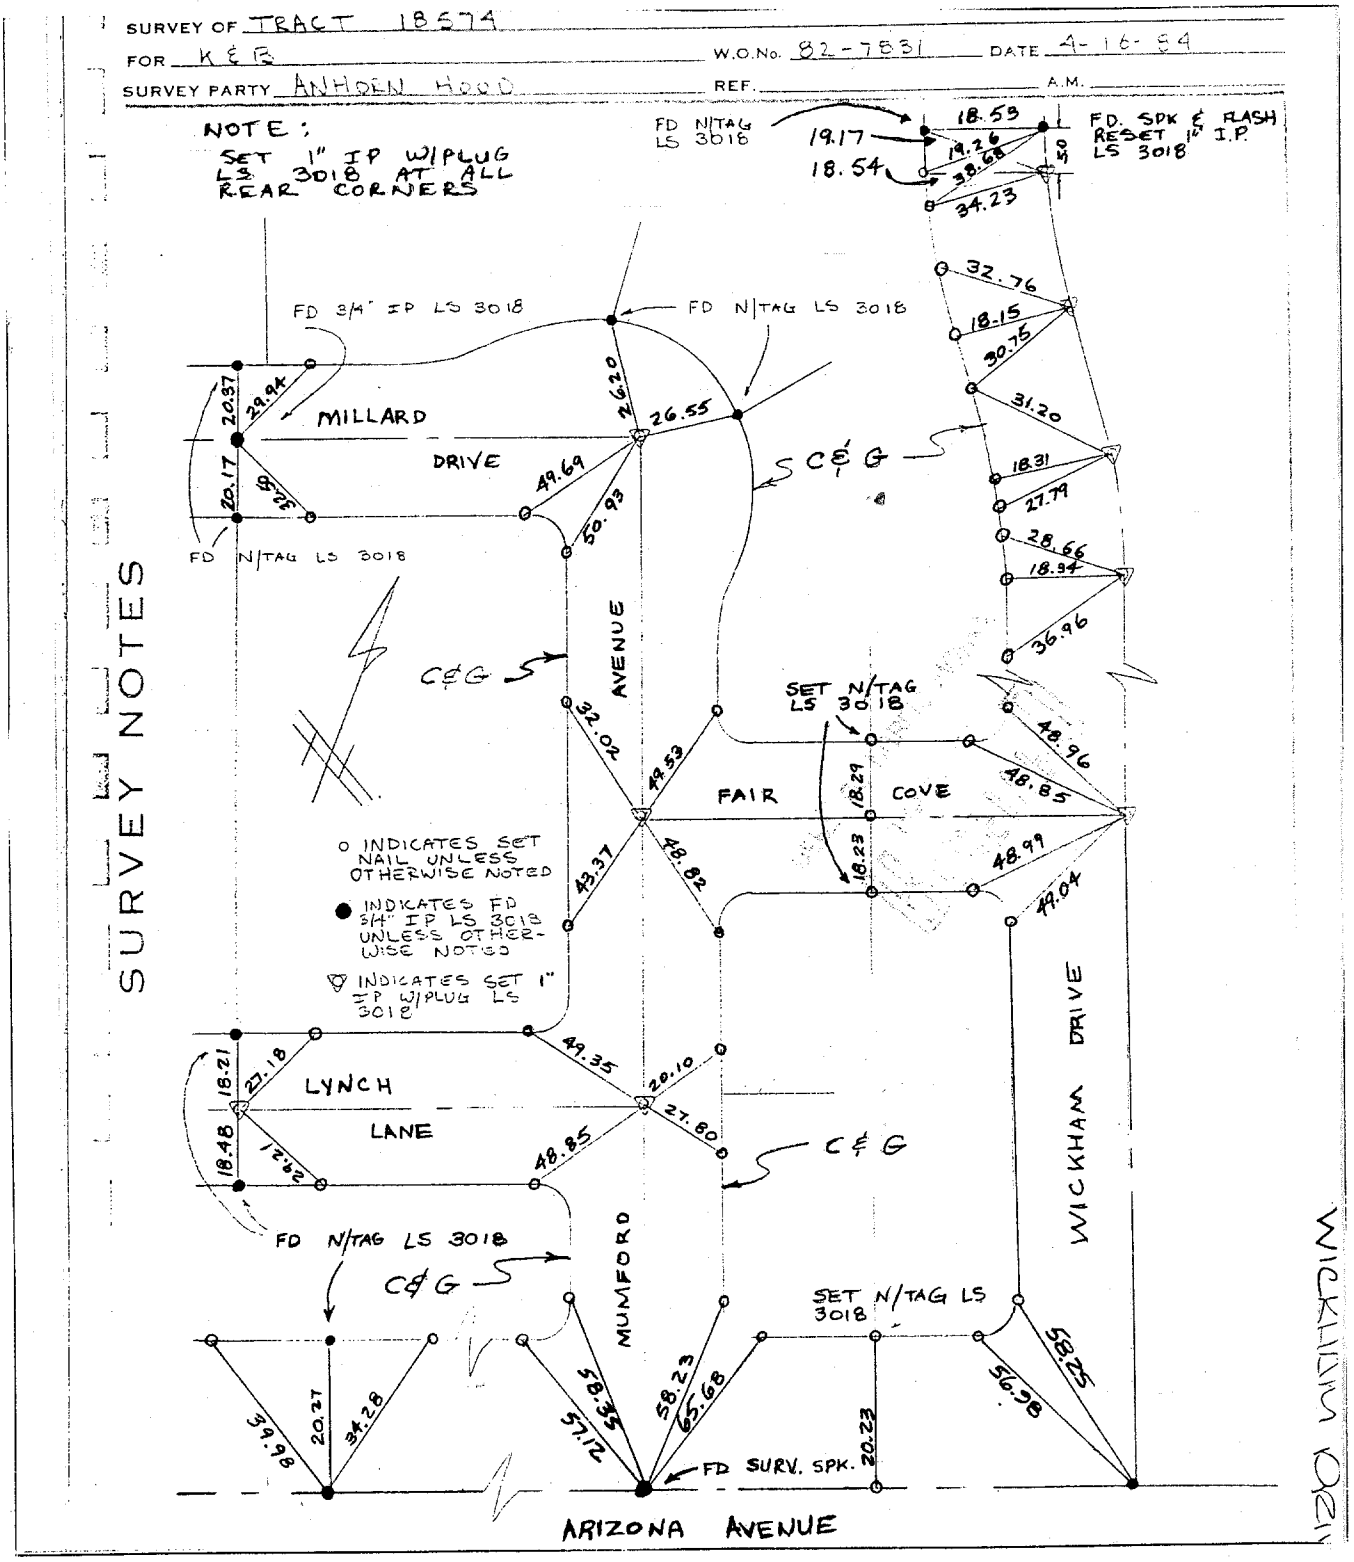

Street: WICKHAM DR. 8594 TIE

X-Street: ARIZONA AVE.

OFFICIAL USE ONLY

X FD. Ramset Nail on T/C

■ FD. "C" Nail on T/C

● FD. LD. & TK. on T/C

○ Set LD. & TK. on T/C

Scale:	**OFFICIAL TIE PLAT**	
Date:	**CITY OF RIVERSIDE**	
Drawn by:	*These ties are for the purpose of perpetuating the found monumentation. No claim is made as to the relationship of the points or lines shown hereon to true boundary locations.*	
W.O.:		Sheet 1 of 1
F.B.:		File No.: