SURVEY OF ℄ Tirs - Overlook Parkway DATE 7-1-80 TR. No. J.O. 8126

PARTY NO. AND MEMBERS D Lewis D Troy S Long F.B. PAGE 5-19

M.S. NOTES CALC'D BY: CALC'S CHECKED BY: MAP NO.: WEATHER:

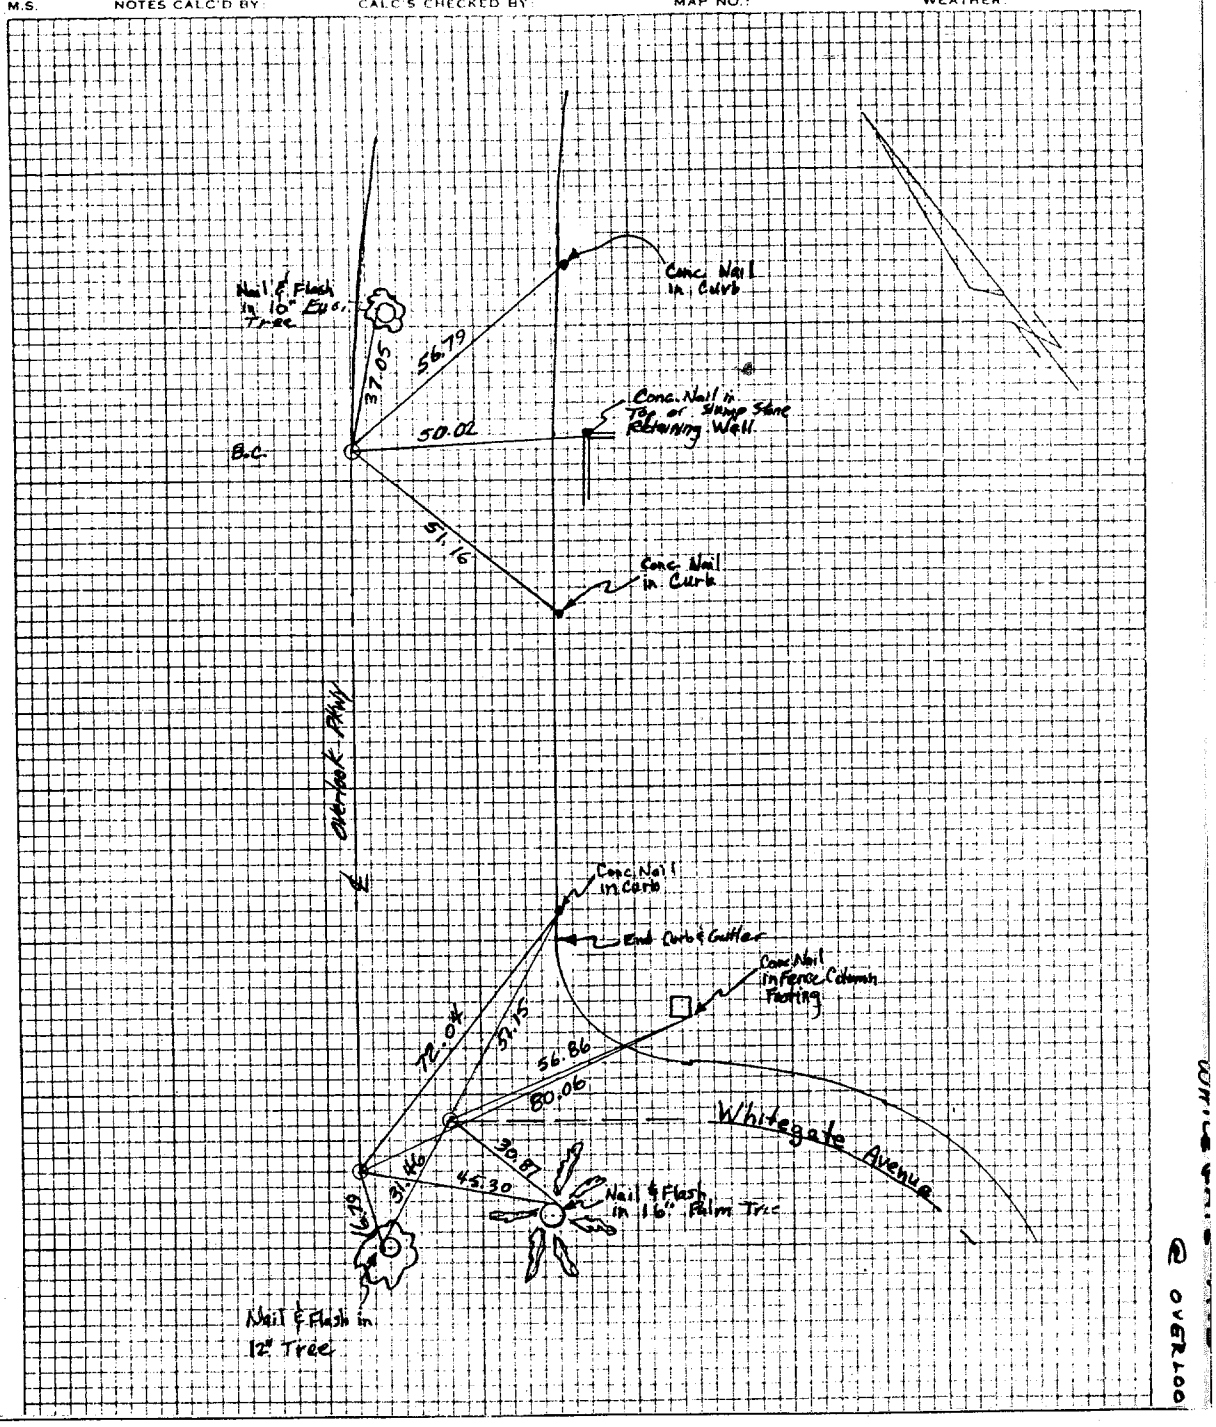

Street: WHITEGATE AVE. 890' T/E

X-Street: OVERLOOK PKWY.

OFFICIAL USE ONLY

X FD. Ramset Nail on T/C

■ FD. "C" Nail on T/C

● FD. LD. & TK. on T/C

○ Set LD. & TK. on T/C

Scale:	**OFFICIAL TIE PLAT**
Date:	**CITY OF RIVERSIDE**
Drawn by:	*These ties are for the purpose of perpetuating the found monumentation. No claim is made as to the relationship of the points or lines shown hereon to true boundary locations.*
W.O.:	Sheet 1 of 1
F.B.:	File No.: