SURVEY OF Tr. 9078 FINAL MONUMENTS DATE 12-19-86 J.O. 84-178

PARTY NO. AND MEMBERS R. DIAZ JR., J. MENDOZA, P. McCLARY F.B. 1041 PAGE 252

M.S. NOTES CALC'D BY: CALC'S CHECKED BY: MAP NO.: WEATHER:

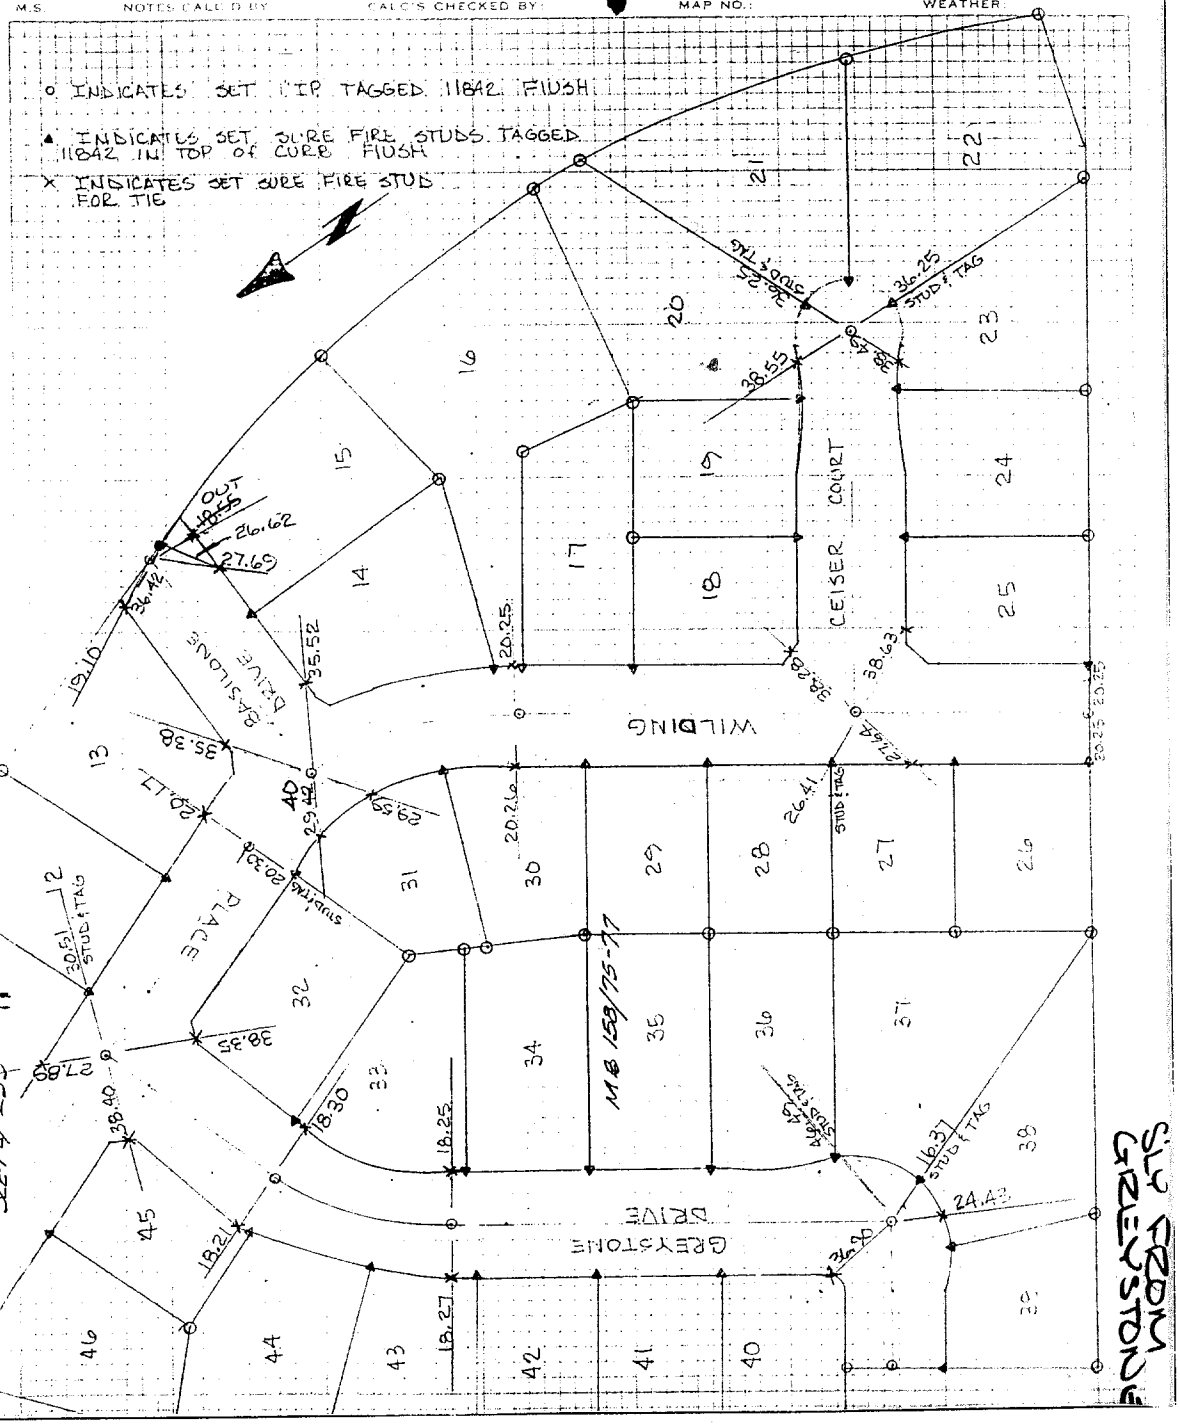

Street: WILDING PL. 8813 TIE

X-Street: CEISER CT.

OFFICIAL USE ONLY

X FD. Ramset Nail on T/C

■ FD. "C" Nail on T/C

● FD. LD. & TK. on T/C

○ Set LD. & TK. on T/C

Scale:	**OFFICIAL TIE PLAT**	
Date:	**CITY OF RIVERSIDE**	
Drawn by:	*These ties are for the purpose of perpetuating the found monumentation. No claim is made as to the relationship of the points or lines shown hereon to true boundary locations.*	Sheet 1 of 1
W.O.:		File No.:
F.B.:		