SURVEY OF JR 9072 FINAL MONUMENTS DATE 12-19-86 J.O. 84-178

PARTY NO. AND MEMBER R. DIAZ JR., J. MENDOZA, P. McCLARY F.B. 1041 PAGE 252

M.S. NOTES CALC'D BY CALC'S CHECKED BY MAP NO.: WEATHER

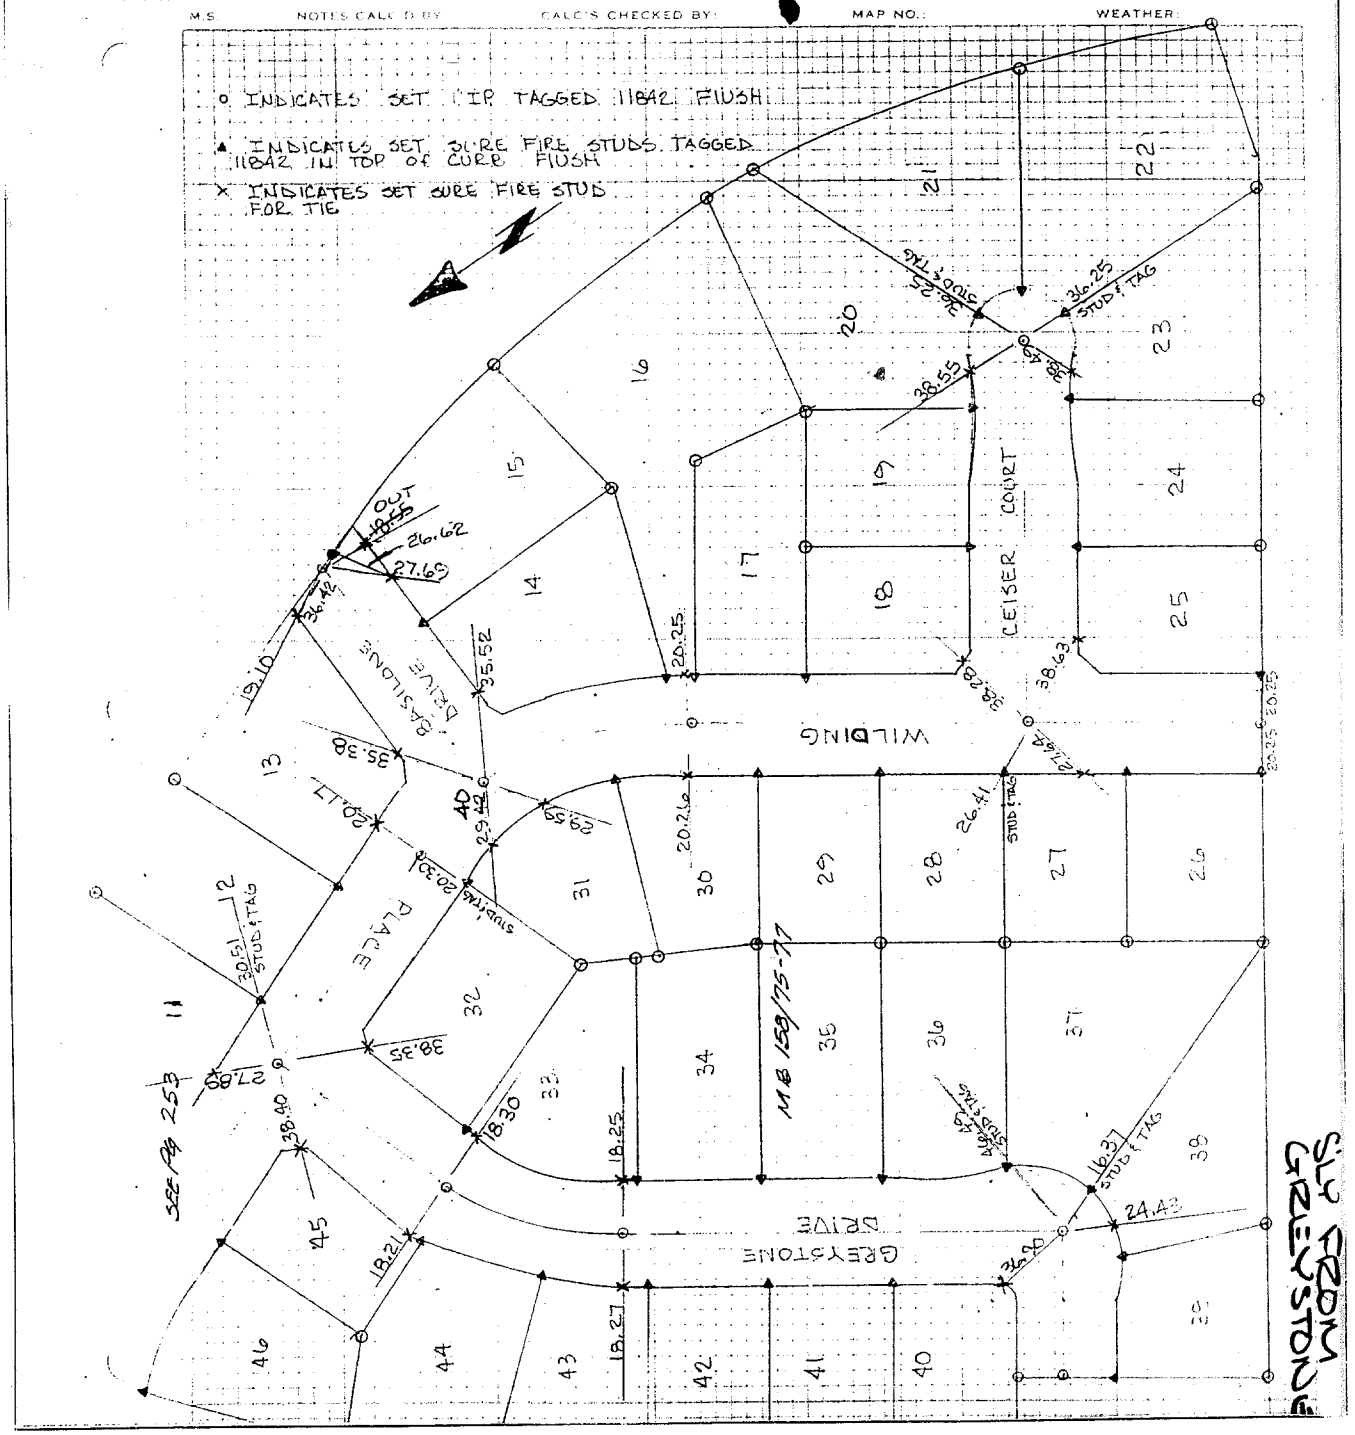

Street: WILDING PL. 8815 TIE X-Street: GREYSTONE DR.

OFFICIAL USE ONLY

X FD. Ramset Nail on T/C ● FD. LD. & TK. on T/C

■ FD. "C" Nail on T/C ○ Set LD. & TK. on T/C

Scale:	**OFFICIAL TIE PLAT** CITY OF RIVERSIDE	
Date:		
Drawn by:	*These ties are for the purpose of perpetuating the found monumentation. No claim is made as to the relationship of the points or lines shown hereon to true boundary locations.*	Sheet 1 of 1
W.O.:		File No.:
F.B.:		