J.O. 84-178 SURVEY OF TR. 9078 FINAL MONUMENTS DATE 12/19/86

F.B. 1041 PAGE 253 PARTY NO AND MEMBERS R. DIAZ JR. J. MENDOZA P. McCLARY

M.S. NOTES CALC'D BY CALC'S CHECKED MAP NO. WEATHER

- ● INDICATES FD. 1" IP TAGGED 11842 FLUSH
- ○ INDICATES SET 1" IP TAGGED 11842 FLUSH
- ▲ INDICATES SET SURE-FIRE STUDS TAGGED 11842 IN TOP OF CURB FLUSH
- X INDICATES SET SURE FIRE STUD FOR TIE

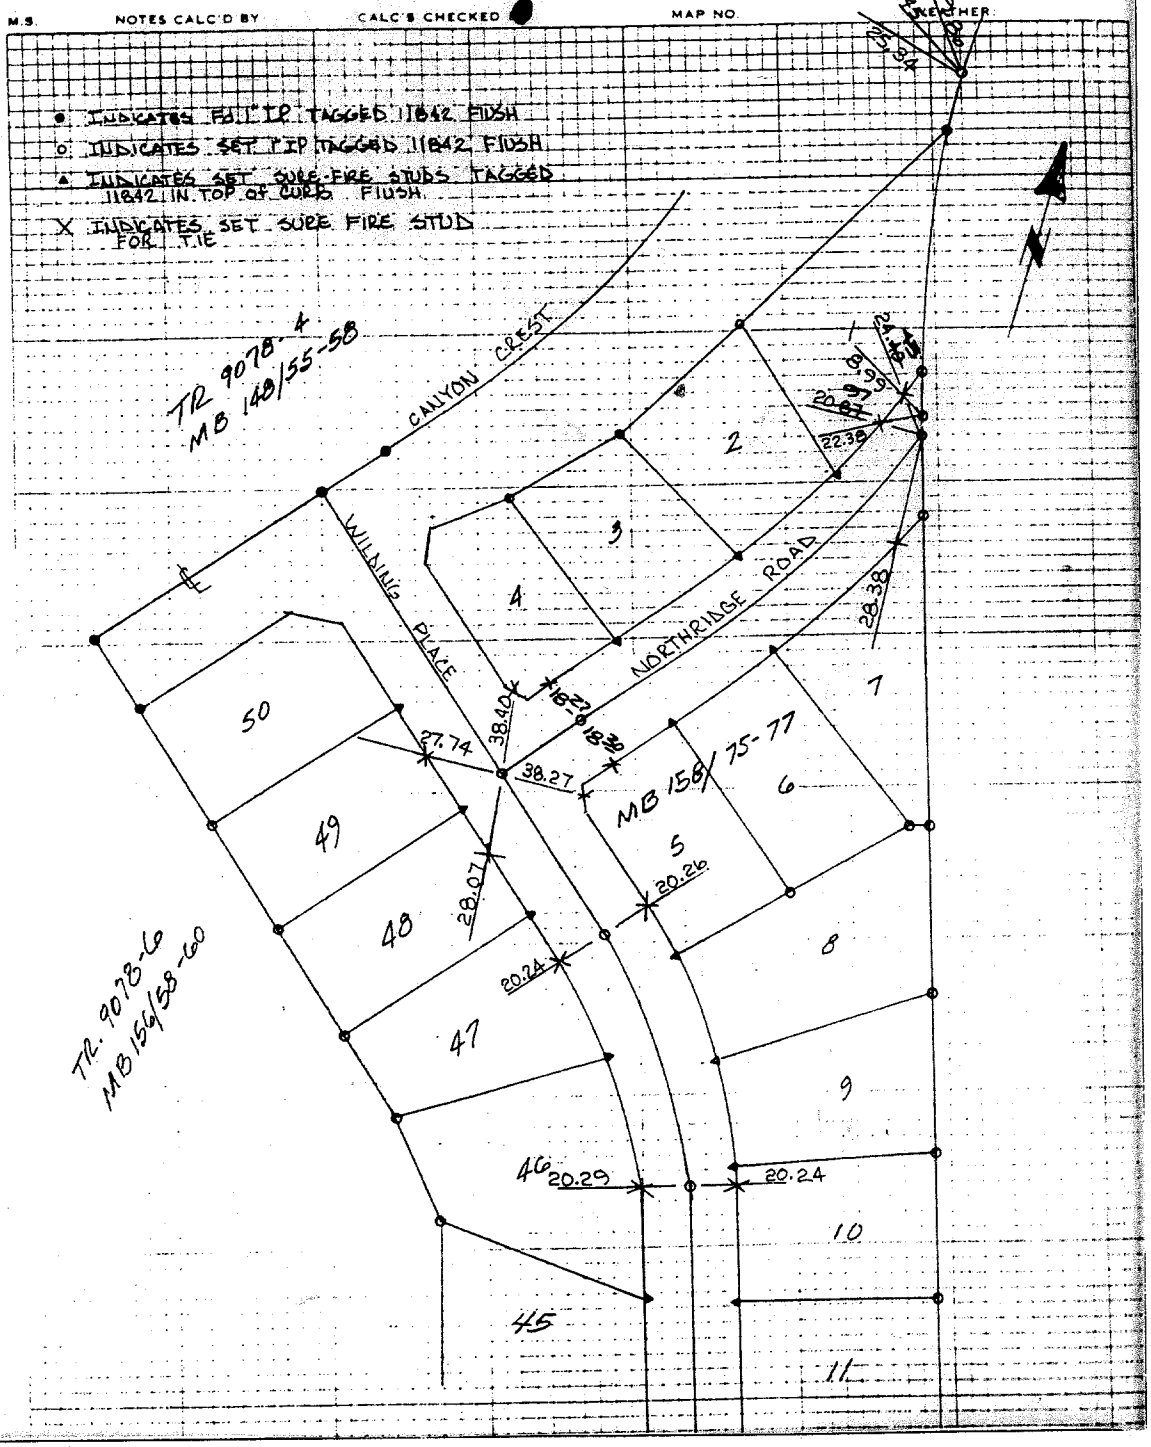

X FD. Ramset Nail on T/C
■ FD. "C" Nail on T/C
● FD. LD. & TK. on T/C
○ Set LD. & TK. on T/C

Street: WILDING PL. 8818 T/F

X-Street: NORTHRIDGE RD.

OFFICIAL USE ONLY

Scale:	
Date:	
Drawn by:	
W.O.:	
F.B.:	

OFFICIAL TIE PLAT
CITY OF RIVERSIDE

These ties are for the purpose of perpetuating the found monumentation. No claim is made as to the relationship of the points or lines shown hereon to true boundary locations.

Sheet 1 of 1

File No.: