Street: WIMBLEDON DR. 8839 T/F

X-Street: IVERSON PL.

OFFICIAL USE ONLY

PARTY NO. AND NAME: JOE AGUILERA H. EVANS J.J. AGUILERA FILE 1014 PAGE 150

M.B. PAGE CALCS CHECKED BY: MAP NO. WIMBLEDON DR WEATHER 2/6

Tie's to st. ℄ monument's
set stud = x Unless otherwise Noted
ALL Dist. are meas. Level

Refer to F.B. 675

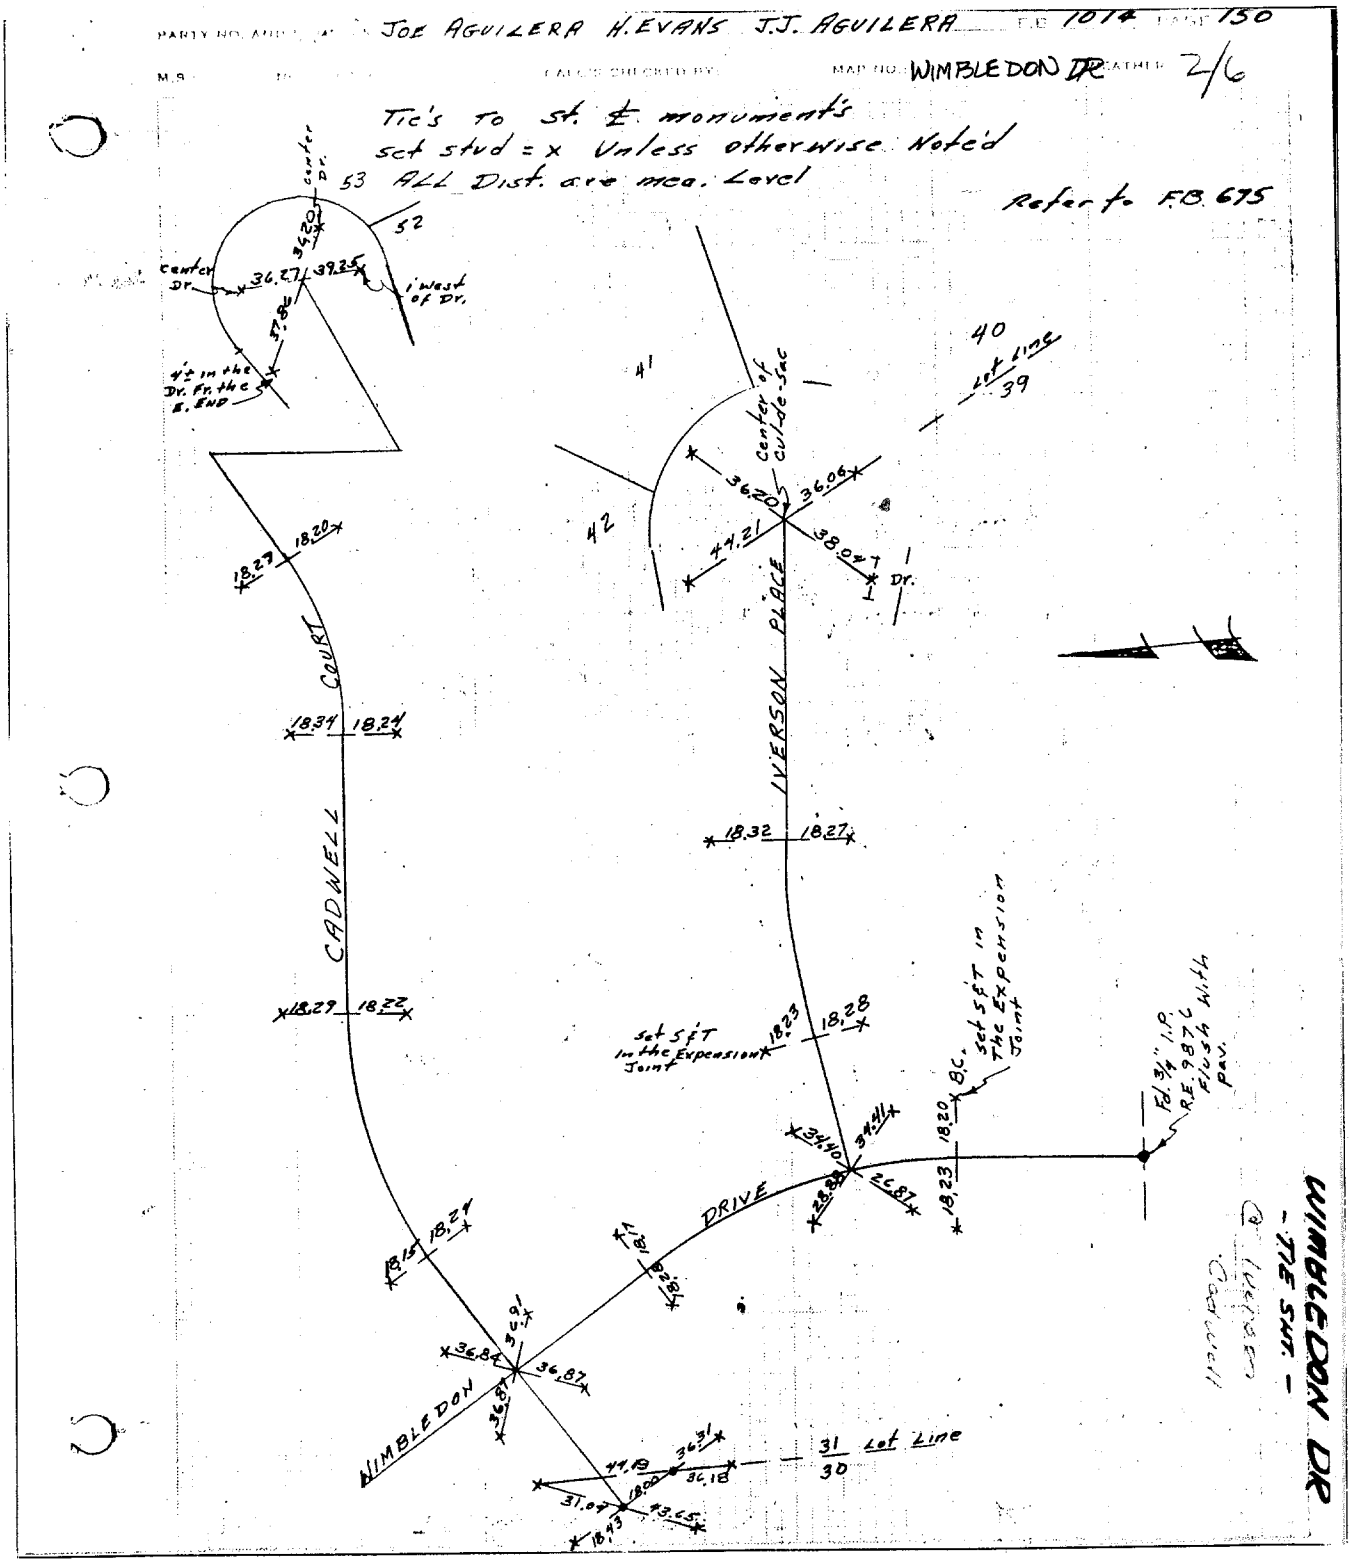

✕ FD. Ramset Nail on T/C
■ FD. "C" Nail on T/C
● FD. LD. & TK. on T/C
○ Set LD. & TK. on T/C

Scale:	**OFFICIAL TIE PLAT**	
Date:	**CITY OF RIVERSIDE**	
Drawn by:	*These ties are for the purpose of perpetuating the found monumentation. No claim is made as to the relationship of the points or lines shown hereon to true boundary locations.*	
W.O.:		Sheet 1 of 1
F.B.:		File No.: