J.O. 76-355 SURVEY OF TR. No 7934-1 Final mon. DATE 3-8-79

F.B. 1041 PAGE 182 PARTY NO. AND MEMBERS Joe Aguilera H. Evans R. Diaz Jr.

M.S. NOTES CALC'D BY CALC'S CHECKED BY: MAP NO. WEATHER:

X = Set Stub & Tag RCE 9826 on T.C.
○ = Set ½" IP RCE 9826 Flush
● = Fd. Mon as per Tr. Map

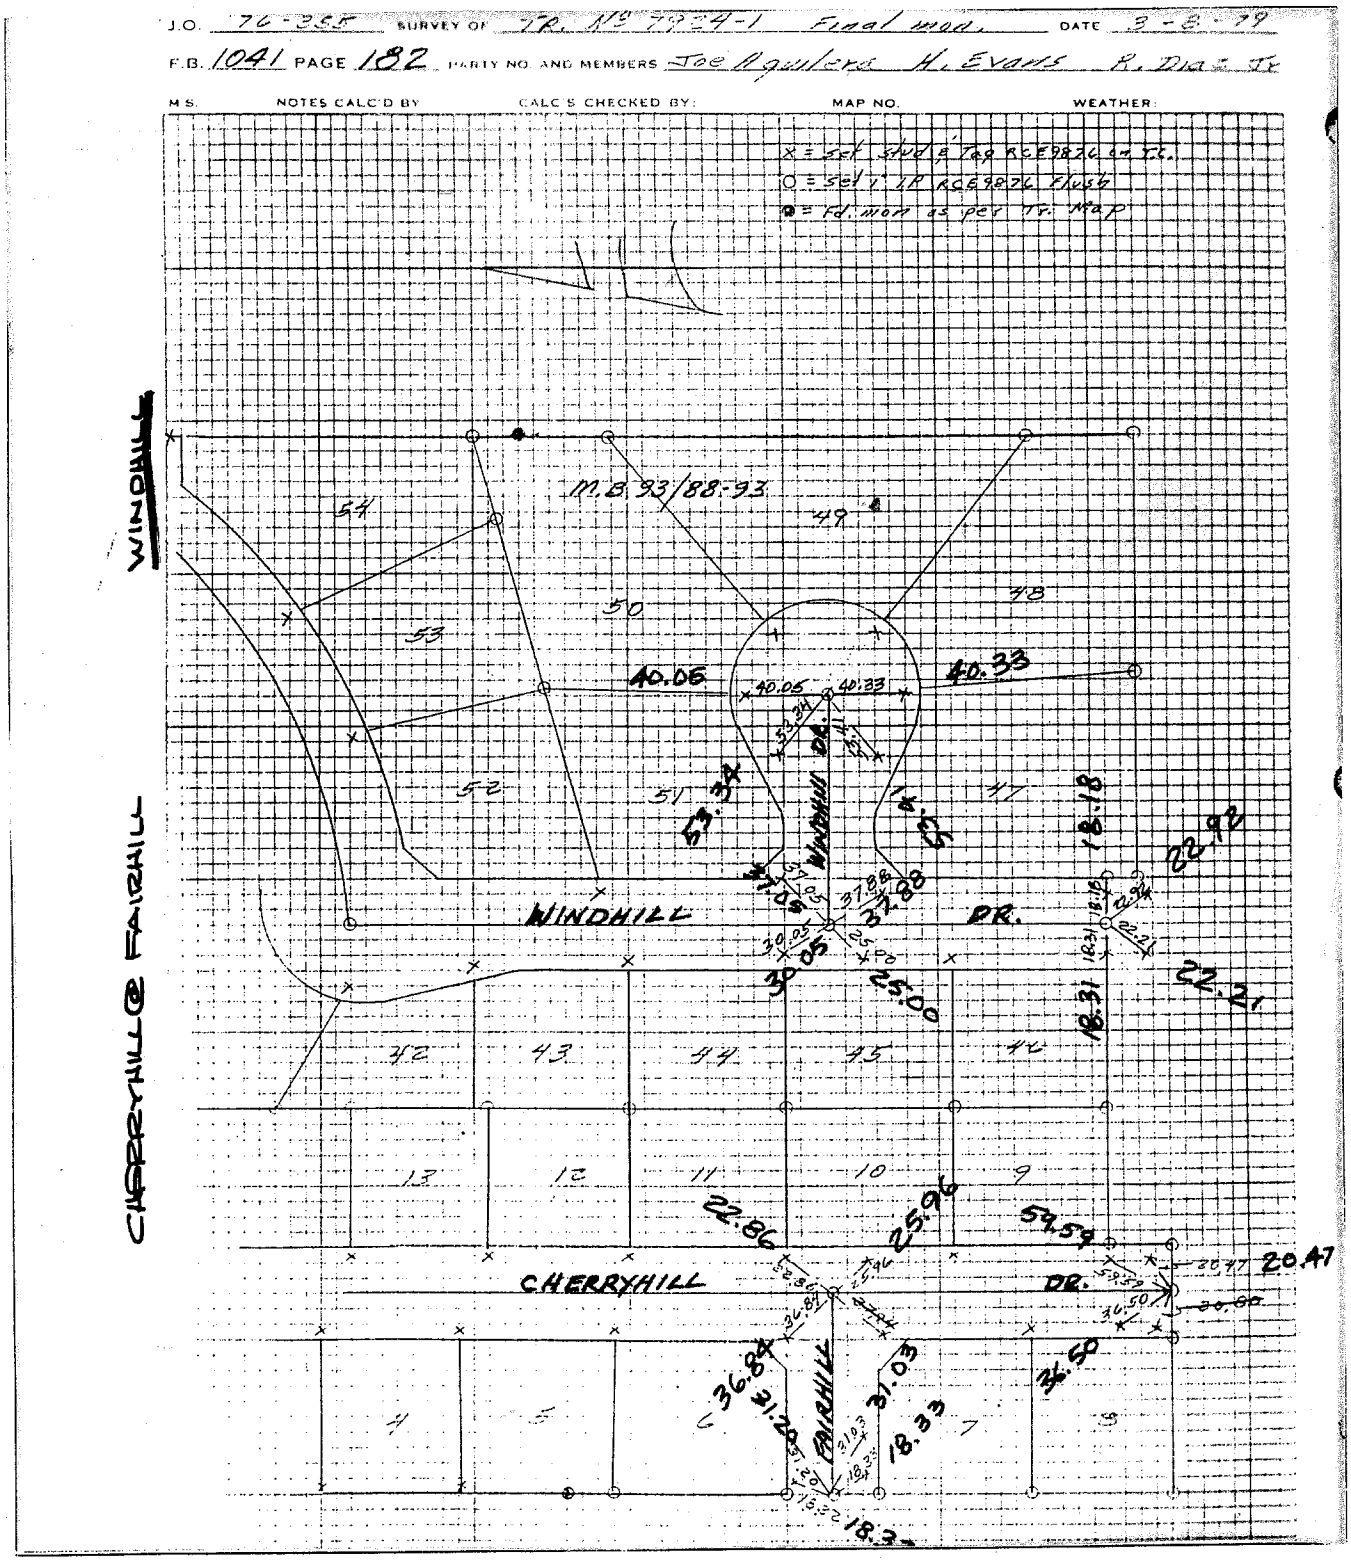

× FD. Ramset Nail on T/C
● FD. LD. & TK. on T/C
■ FD. "C" Nail on T/C
○ Set LD. & TK. on T/C

Street: WINDHILL DR. 8849 T/C

X-Street: WINDHILL DR.

OFFICIAL USE ONLY

Scale:	
Date:	
Drawn by:	
W.O.:	
F.B.:	

OFFICIAL TIE PLAT
CITY OF RIVERSIDE

These ties are for the purpose of perpetuating the found monumentation. No claim is made as to the relationship of the points or lines shown hereon to true boundary locations.

Sheet 1 of 1

File No.: