SURVEY OF TRACT 21403-3 & TIES

FOR AHMANSON W.O.No. 3354 DATE 12-1-87

SURVEY PARTY S. McKEE B. HOPKINS REF. A.M.

SEE PAGE 315

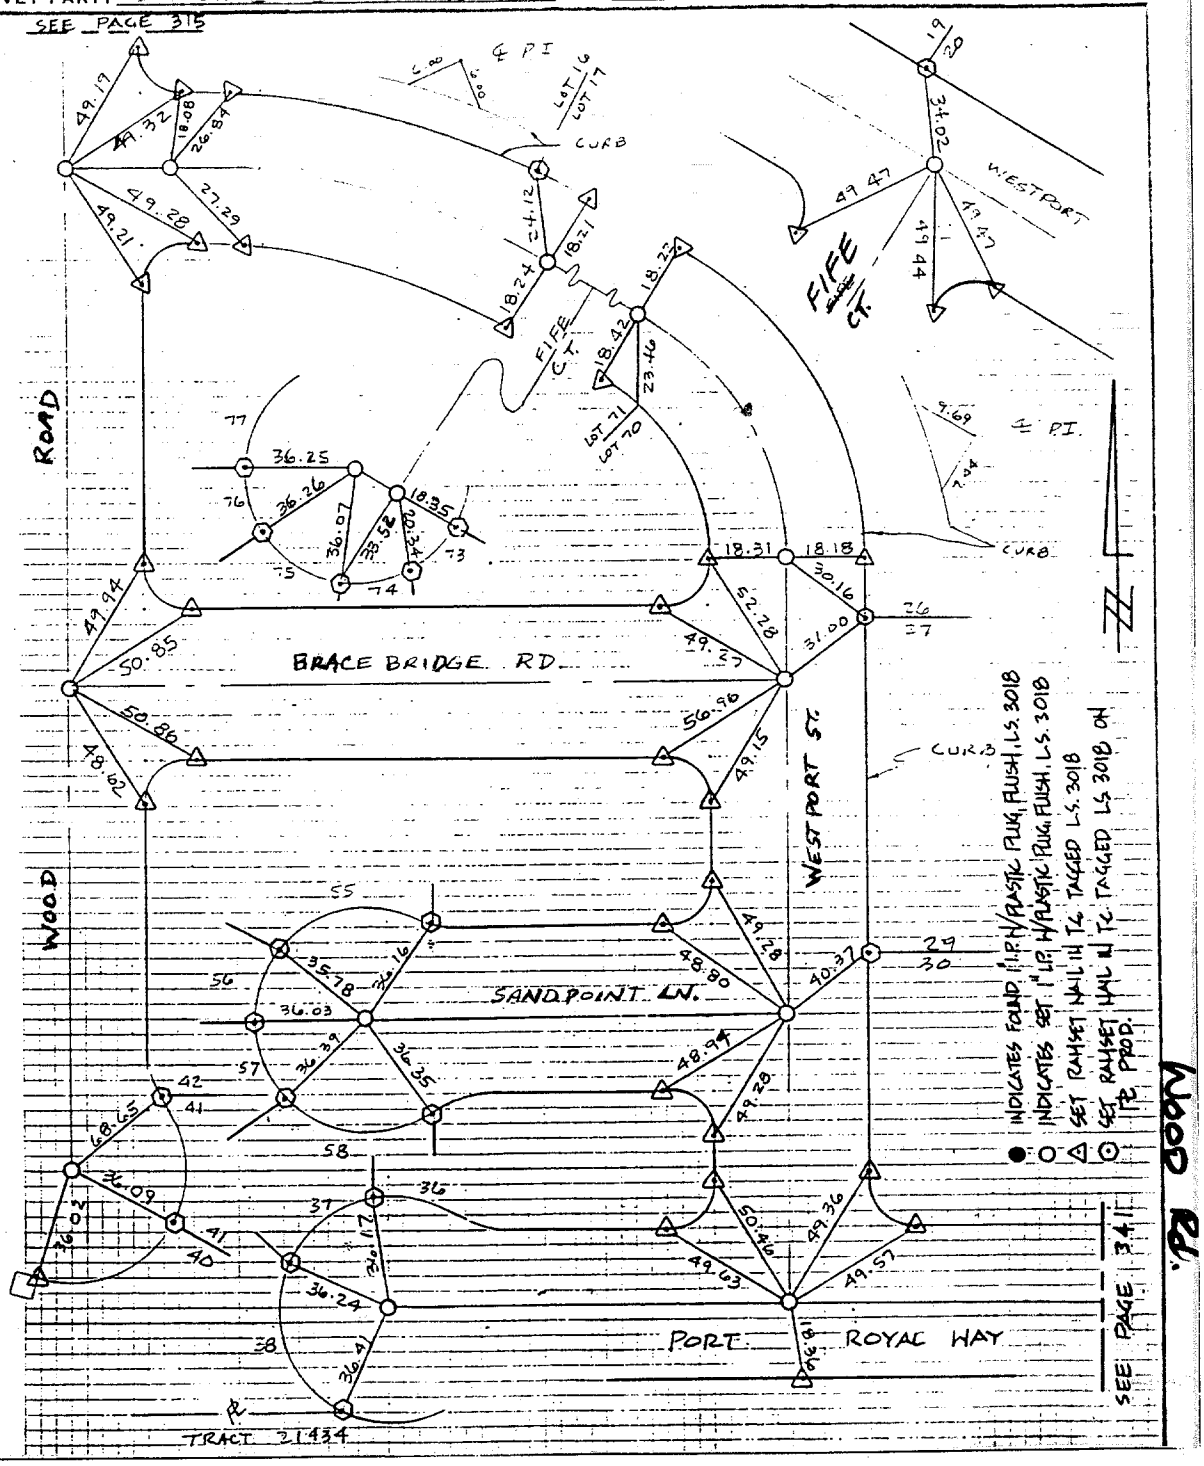

Street: WESTPORT ST. 8883 TIF

X-Street: FIFE CT.

OFFICIAL USE ONLY

✕ FD. Ramset Nail on T/C

■ FD. "C" Nail on T/C

● FD. LD. & TK. on T/C

○ Set LD. & TK. on T/C

Scale:	**OFFICIAL TIE PLAT**	
Date:	**CITY OF RIVERSIDE**	
Drawn by:	*These ties are for the purpose of perpetuating the found monumentation. No claim is made as to the relationship of the points or lines shown hereon to true boundary locations.*	Sheet 1 of 1
W.O.:		File No.:
F.B.:		