SURVEY OF TRACT 21403-3 & TIES

FOR AHMANSON W.O.No. 3334 DATE 12-1-87

SURVEY PARTY S. McKEE REF. A.M.

SEE PAGE 315

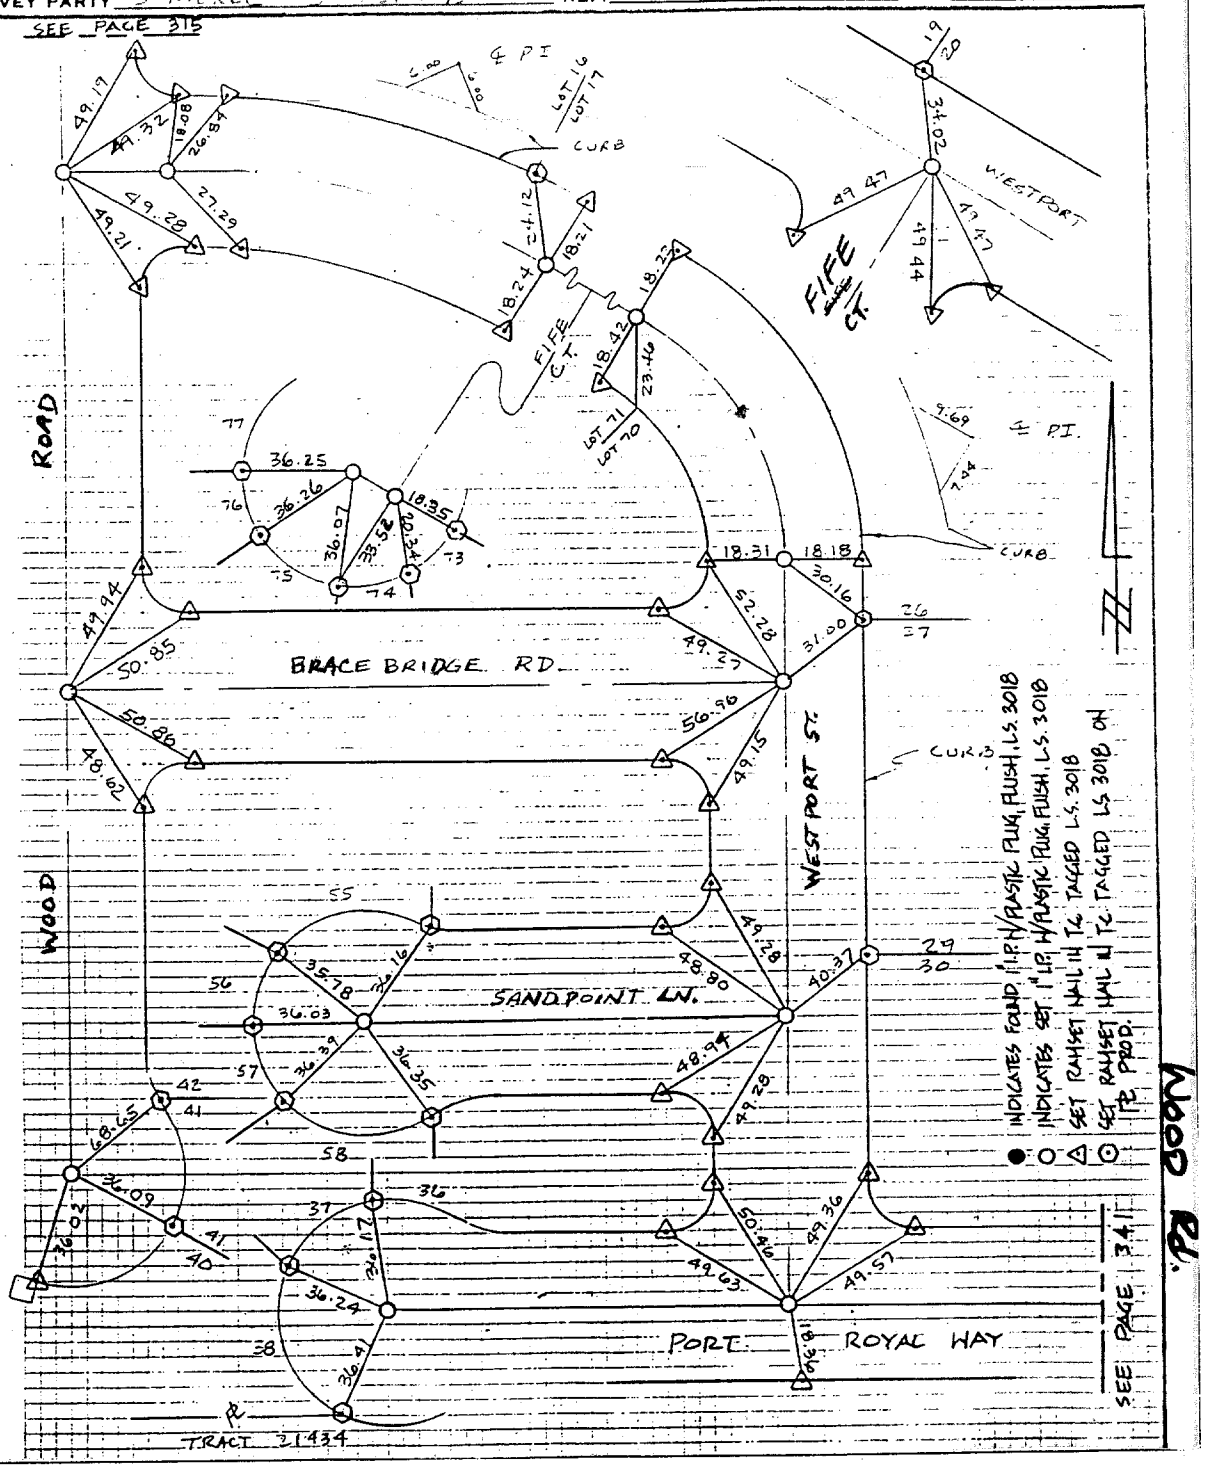

Street: WESTPORT ST. 8884 T/F

X-Street: SANDPOINT LN.

OFFICIAL USE ONLY

WOOD RD.

X FD. Ramset Nail on T/C

■ FD. "C" Nail on T/C

● FD. LD. & TK. on T/C

○ Set LD. & TK. on T/C

Scale:	
Date:	
Drawn by:	
W.O.:	
F.B.:	

OFFICIAL TIE PLAT

CITY OF RIVERSIDE

These ties are for the purpose of perpetuating the found monumentation. No claim is made as to the relationship of the points or lines shown hereon to true boundary locations.

Sheet 1 of 1

File No.: