Street: WYBOURN AVE. 8920 TIF

X-Street: FENSMUIR ST.

OFFICIAL USE ONLY

℄ TIES
CITY OF RIVERSIDE
TRACT Nº 3783

V.T.N. Inc.
Frank W. Richardson L.S. 2921

Page 3-3

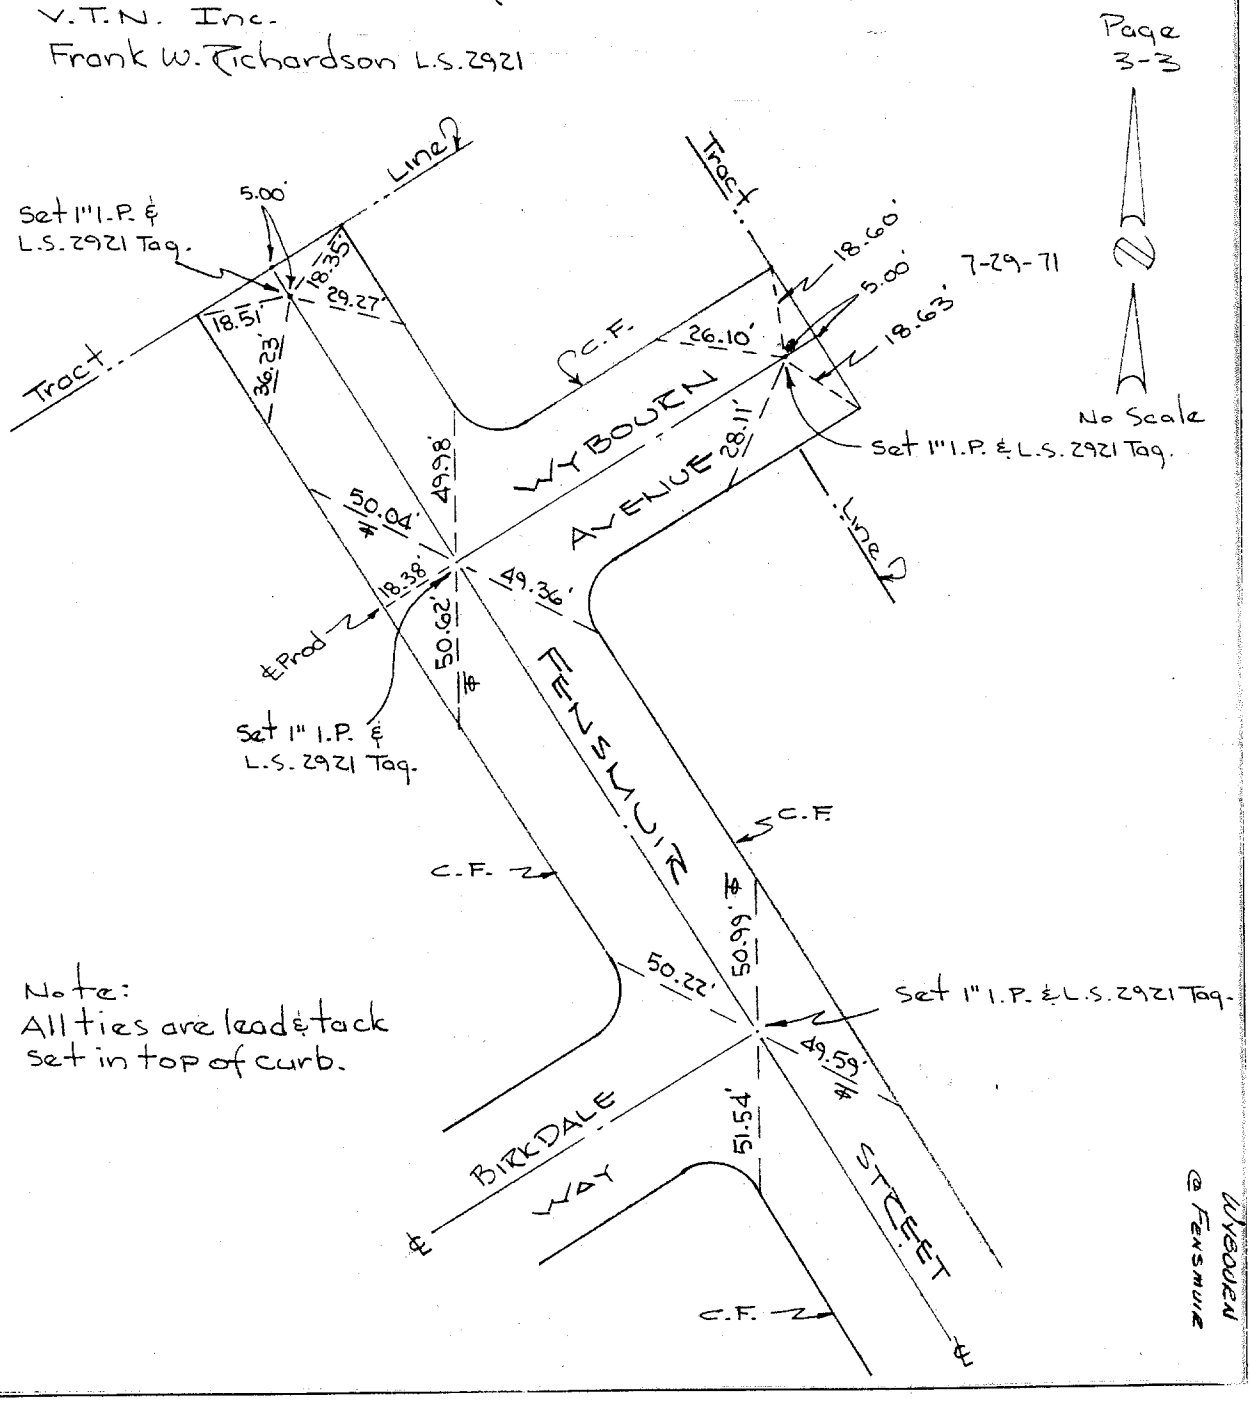


Note:
All ties are lead & tack set in top of curb.

| | |
|---|---|
| ╳ FD. Ramset Nail on T/C | ● FD. LD. & TK. on T/C |
| ■ FD. "C" Nail on T/C | ○ Set LD. & TK. on T/C |

| | | |
|---|---|---|
| Scale: | **OFFICIAL TIE PLAT** | |
| Date: | **CITY OF RIVERSIDE** | |
| Drawn by: | *These ties are for the purpose of perpetuating the found monumentation. No claim is made as to the relationship of the points or lines shown hereon to true boundary locations.* | Sheet 1 of 1 |
| W.O.: | | File No.: |
| F.B.: | | |