Street: WYNDHAM HILL DR. 8930 T/F

X-Street: EAGLE CREST CT.

OFFICIAL USE ONLY

TRACT 23664-1

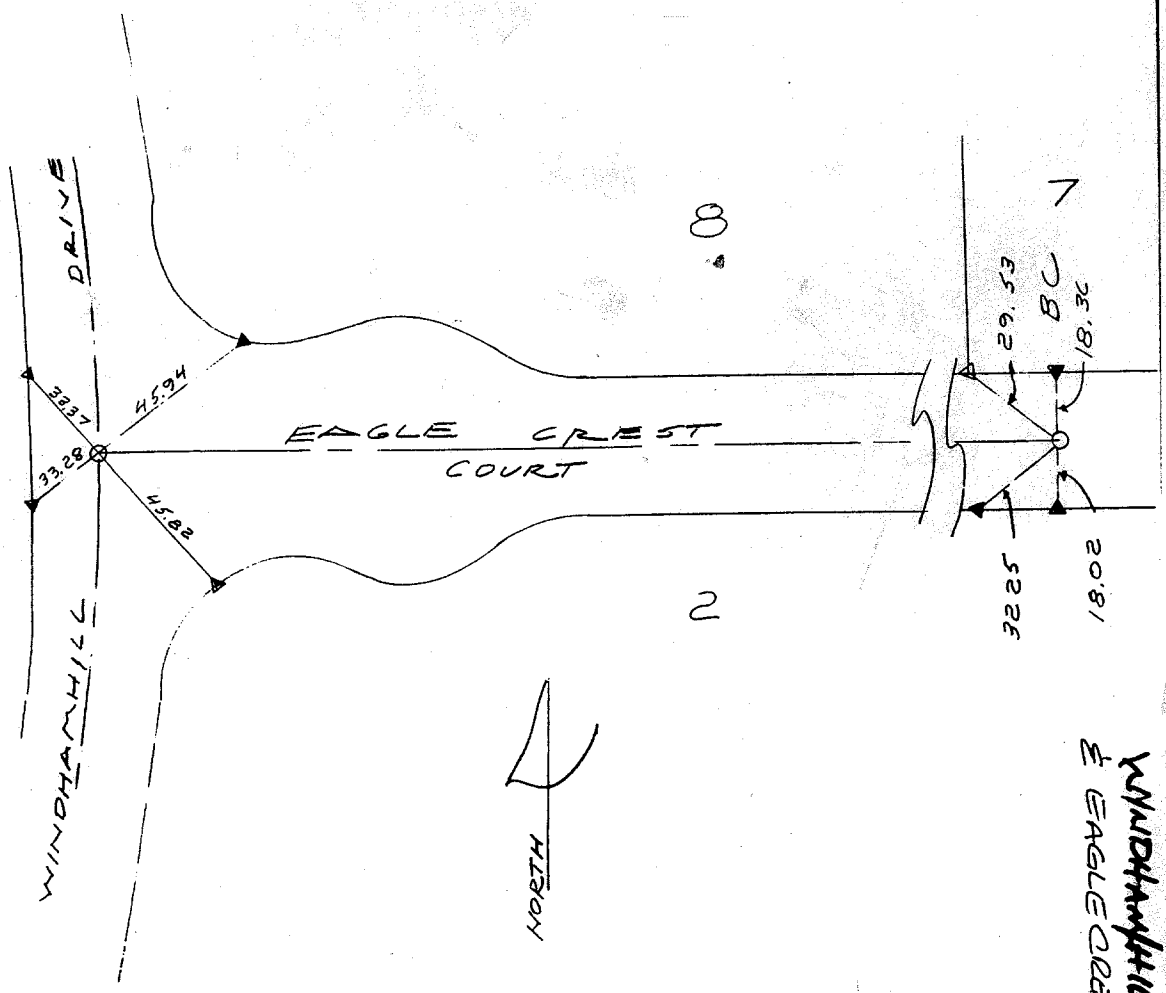

△ = SET N & TAG LS 5529 ON T.C. @ LOT LINE PROJECTED

▲ = SET "RAMSET" NAIL

○ = SET 1" I.P. TAGGED LS 5529

● = FOUND MONUMENT

SCALE: 1"=40'	OFFICIAL TIE PLAT CITY OF RIVERSIDE	SHEET 1
DATE: 2-24-94	ALBERT A. WEBB ASSOCIATES CIVIL ENGINEERS	OF 2 SHEETS
DR. BY: DB	RIVERSIDE CALIFORNIA	FILE NO.:
W.O.: 91-241		
F.B.: 91		

× FD. Ramset Nail on T/C

■ FD. "C" Nail on T/C

● FD. LD. & TK. on T/C

○ Set LD. & TK. on T/C

Scale:	**OFFICIAL TIE PLAT** **CITY OF RIVERSIDE**	
Date:		
Drawn by:	*These ties are for the purpose of perpetuating the found monumentation. No claim is made as to the relationship of the points or lines shown hereon to true boundary locations.*	Sheet 1 of 1
W.O.:		File No.:
F.B.:		