VEY OF 2ND ST. @ FAIRMOUNT BLVD. INDEX LL 11 PAGE 5-A

VEYED BY ROBIN, CANNAROZZI, FANN DATE 29 NOV 83

HISTORICAL DATA
CRFB 224/61

TRANSIT TIES

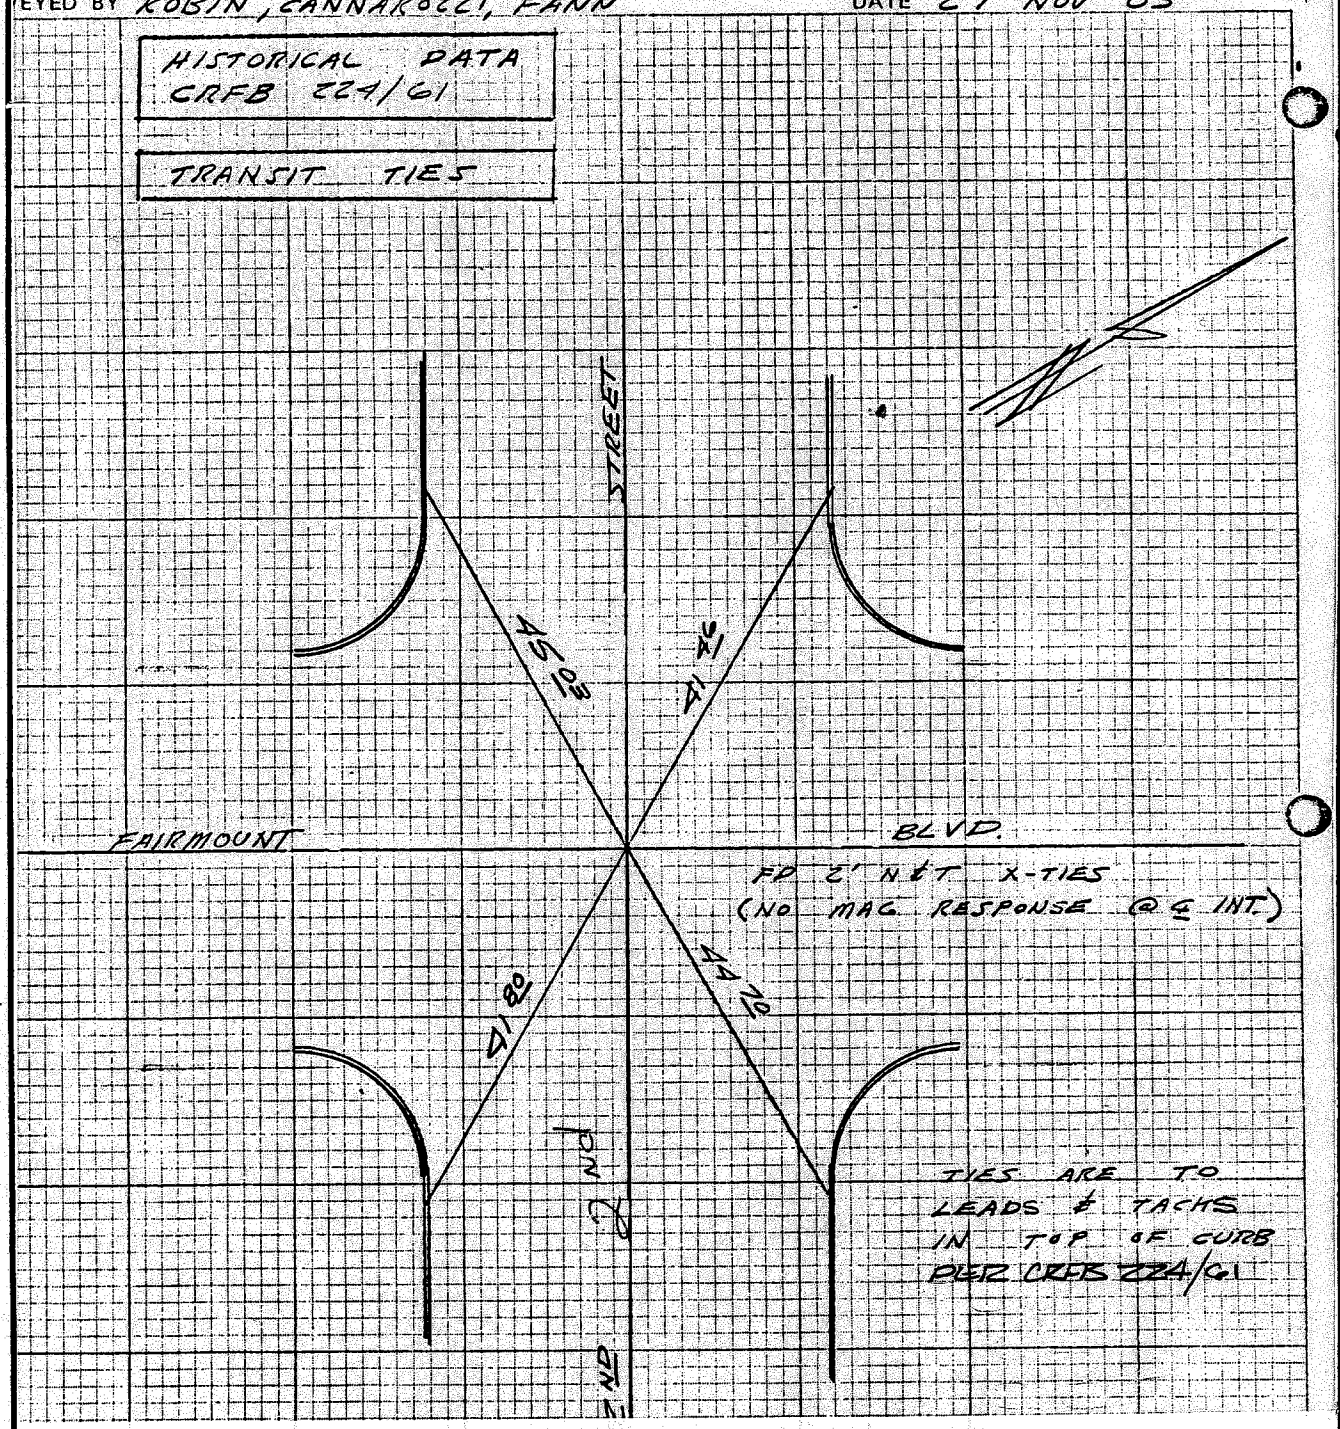

Street: FAIRMOUNT BLVD X-Street: 2ND ST

9644 FIF

OFFICIAL USE ONLY

✕ FD. Ramset Nail on T/C
■ FD. "C" Nail on T/C
● FD. LD. & TK. on T/C
○ Set LD. & TK. on T/C

Scale:	**OFFICIAL TIE PLAT** **CITY OF RIVERSIDE**	
Date:		
Drawn by:	*These ties are for the purpose of perpetuating the found monumentation. No claim is made as to the relationship of the points or lines shown hereon to true boundary locations.*	Sheet 1 of 1
W.O.:		File No.:
F.B.:		