SURVEY OF SECOND ST. @ MAIN ST. INDEX LL11 PAGE 6

SURVEYED BY ROBIN, CONNER, CANNAROZZI DATE 30 SEPT 83

Street: MAIN ST 9048 TIE

X-Street: 2nd ST

OFFICIAL USE ONLY

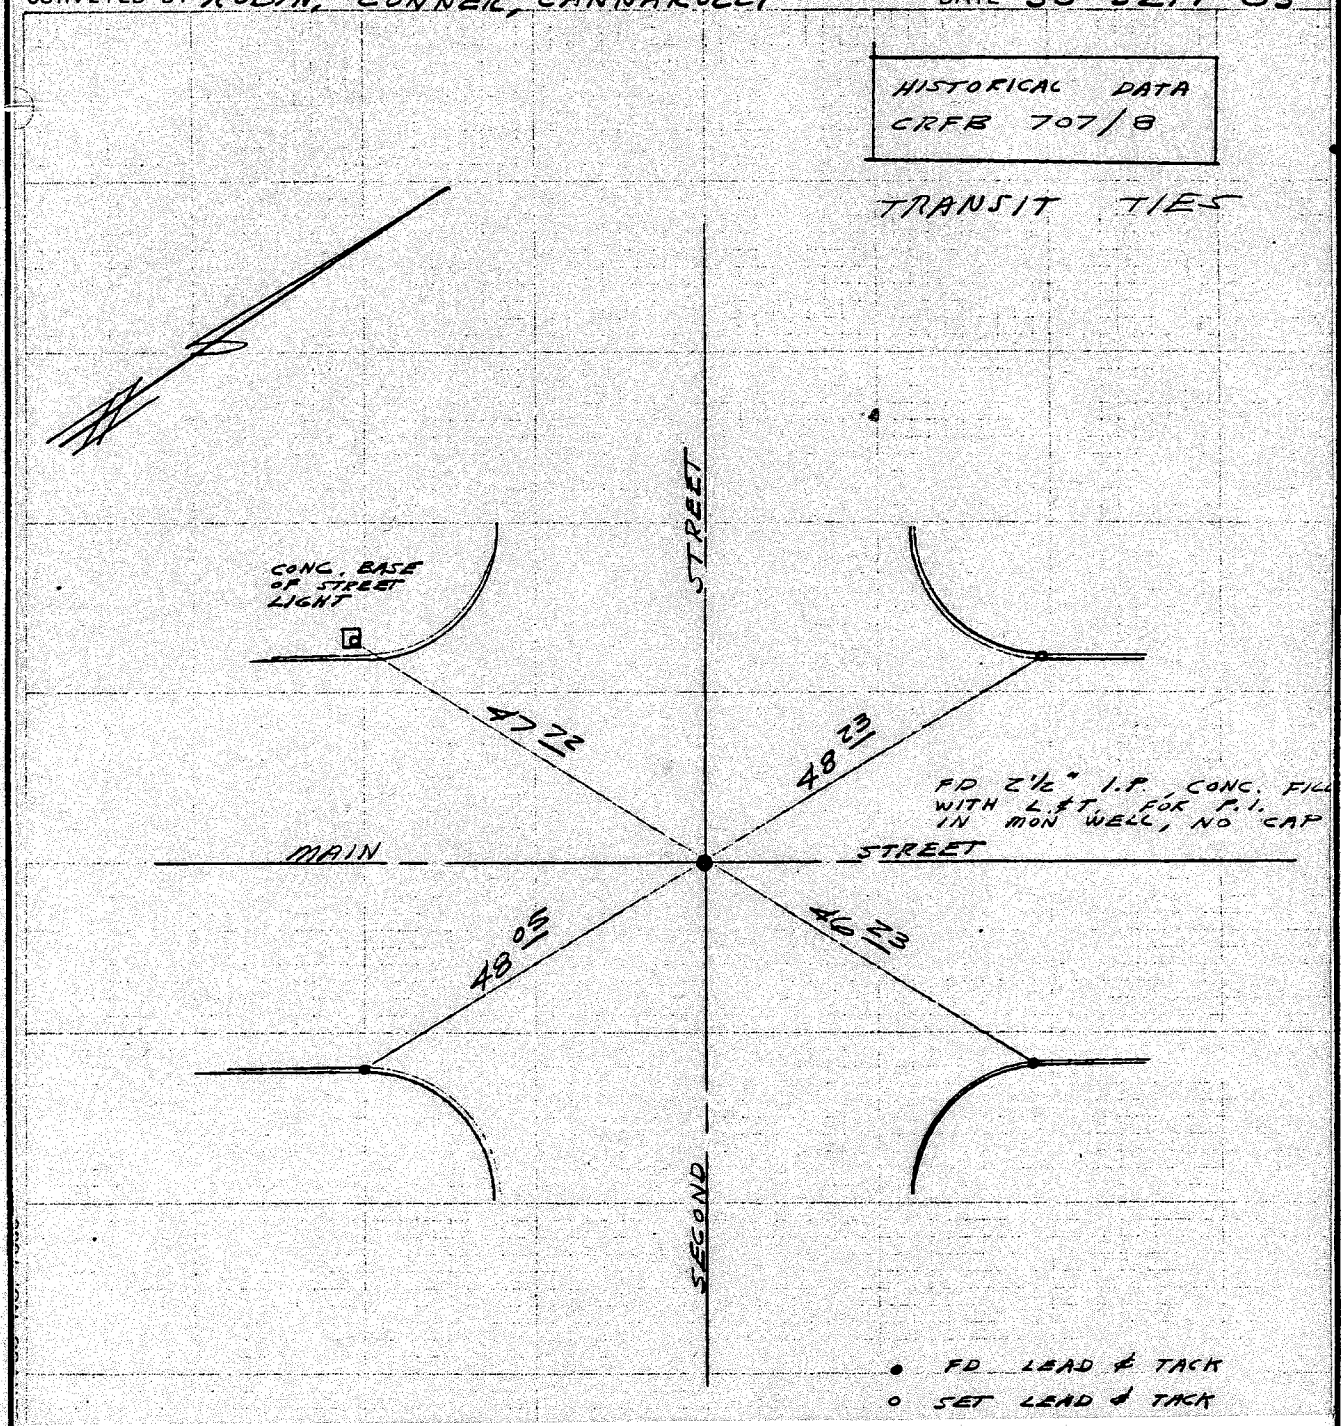

X FD. Ramset Nail on T/C

■ FD. "C" Nail on T/C

● FD. LD. & TK. on T/C

○ Set LD. & TK. on T/C

Scale:	**OFFICIAL TIE PLAT**	
Date:	**CITY OF RIVERSIDE**	
Drawn by:	*These ties are for the purpose of perpetuating the found monumentation. No claim is made as to the relationship of the points or lines shown hereon to true boundary locations.*	Sheet 1 of 1
W.O.:		File No.:
F.B.:		