Street: ORANGE ST X-Street: 3Rd ST

9081 TIF

OFFICIAL USE ONLY

URVEY OF THIRD ST @ MAIN ST & ORANGE ST INDEX LL11 PAGE 113

URVEYED BY STEPHENS LOPEZ DATE 11-13-89

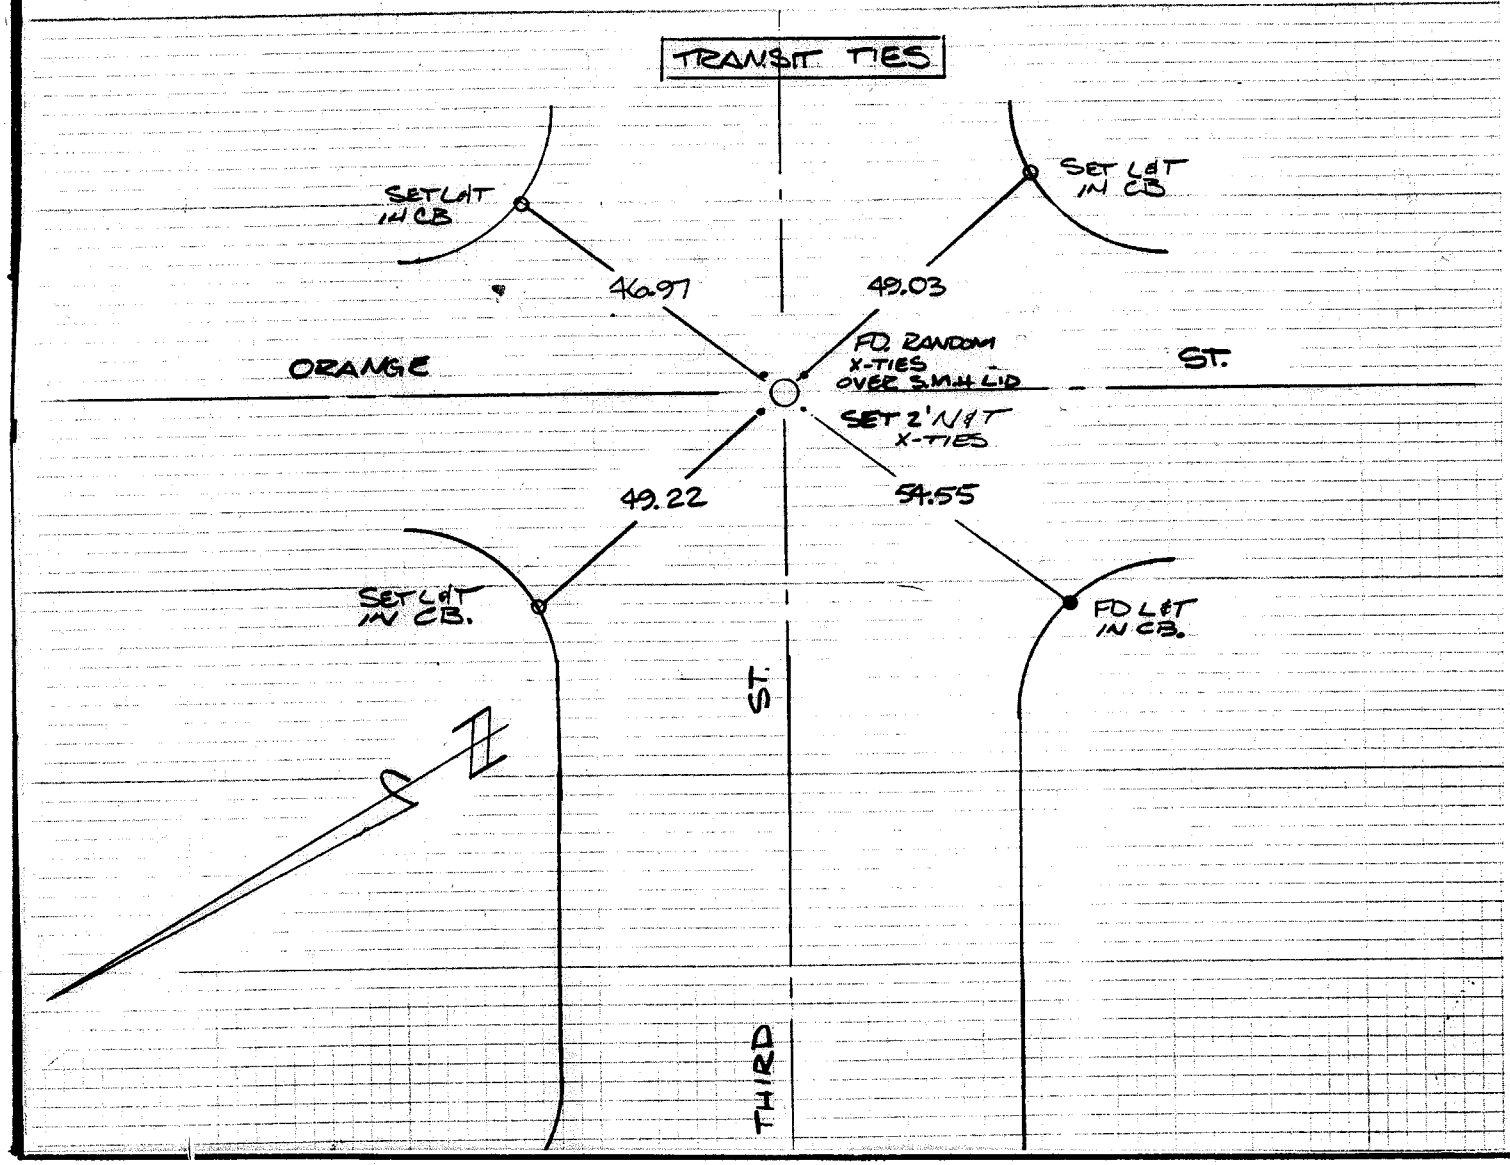

● FD. LD. & TK. on T/C

○ Set LD. & TK. on T/C

✕ FD. Ramset Nail on T/C

■ FD. "C" Nail on T/C

OFFICIAL TIE PLAT

CITY OF RIVERSIDE

These ties are for the purpose of perpetuating the found monumentation. No claim is made as to the relationship of the points or lines shown hereon to true boundary locations.

Sheet 1 of 1

File No.:

Scale:

Date:

Drawn by:

W.O.:

F.B.: